REV	DATE	DCN/DESCRIPTION
A	10/17/95	REDUCED GATE VALVE SIZE EXCEPT AT LA MID
B	3/12/96	MOVED LA MID OUTBD. PORT 17.5 CM TO VRTX

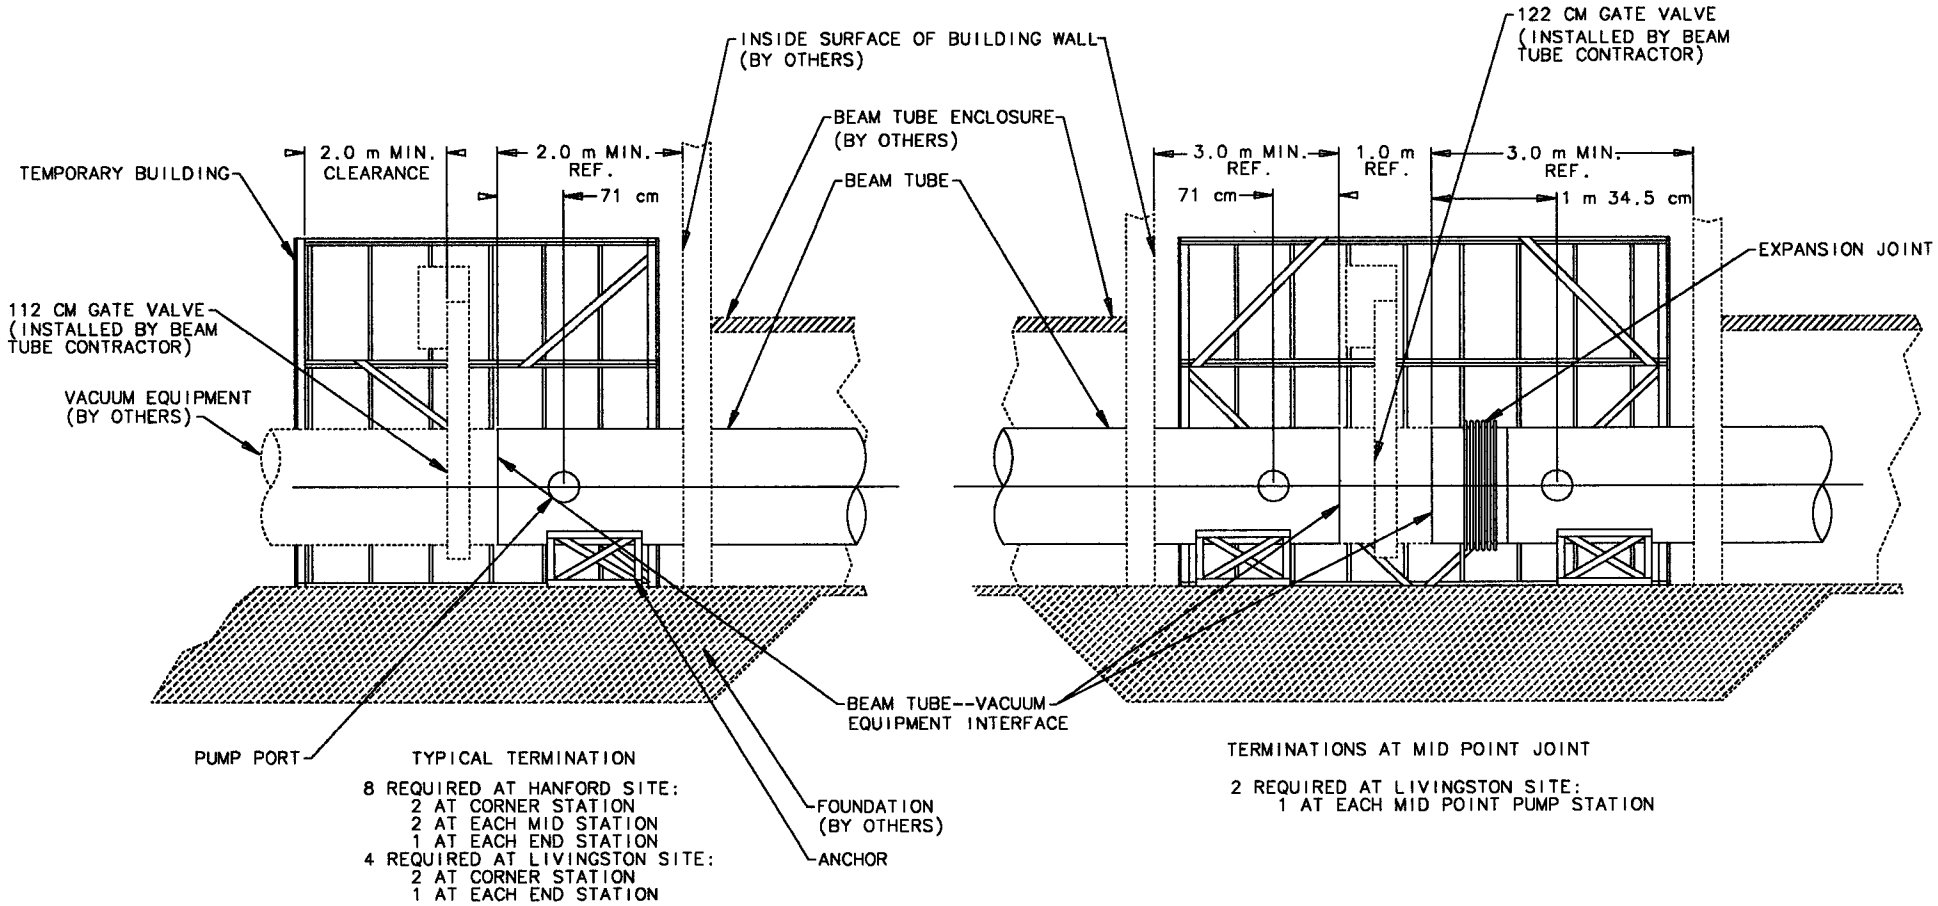

TYPICAL TERMINATION

8 REQUIRED AT HANFORD SITE:
- 2 AT CORNER STATION
- 2 AT EACH MID STATION
- 1 AT EACH END STATION

4 REQUIRED AT LIVINGSTON SITE:
- 2 AT CORNER STATION
- 1 AT EACH END STATION

TERMINATIONS AT MID POINT JOINT

2 REQUIRED AT LIVINGSTON SITE:
- 1 AT EACH MID POINT PUMP STATION

CALIFORNIA INSTITUTE OF TECHNOLOGY / MASSACHUSETTS INSTITUTE OF TECHNOLOGY	LIGO PROJECT	
DRAWN L. JONES	BEAM TUBE TERMINATIONS	
CHKD		
ENGR		
APPD		
APPD		
SCALE: NTS	TYPE / DRAWING NUMBER D950028	SHEET 1-1 / REV B

EDITION: 3/12/96