This document and the design it covers are the property of **PARSONS**. They are loaned only with the borrower's expressed written agreement that they will not be reproduced, copied, loaned, exhibited, or used in any other way, except by written consent from **PARSONS** to the borrower.

DATE: 11/21:95 TIME: 10:09:08
DESIGN FILE: I:\ligo\sitel\ce\btc005.dgz

NOTES:

1. SEE SHEET BT-C-002 FOR GENERAL NOTES, LEGEND AND ABBREVIATIONS.
2. SEE SHEET BT-C-004 FOR TYPICAL SECTIONS AND DETAILS.

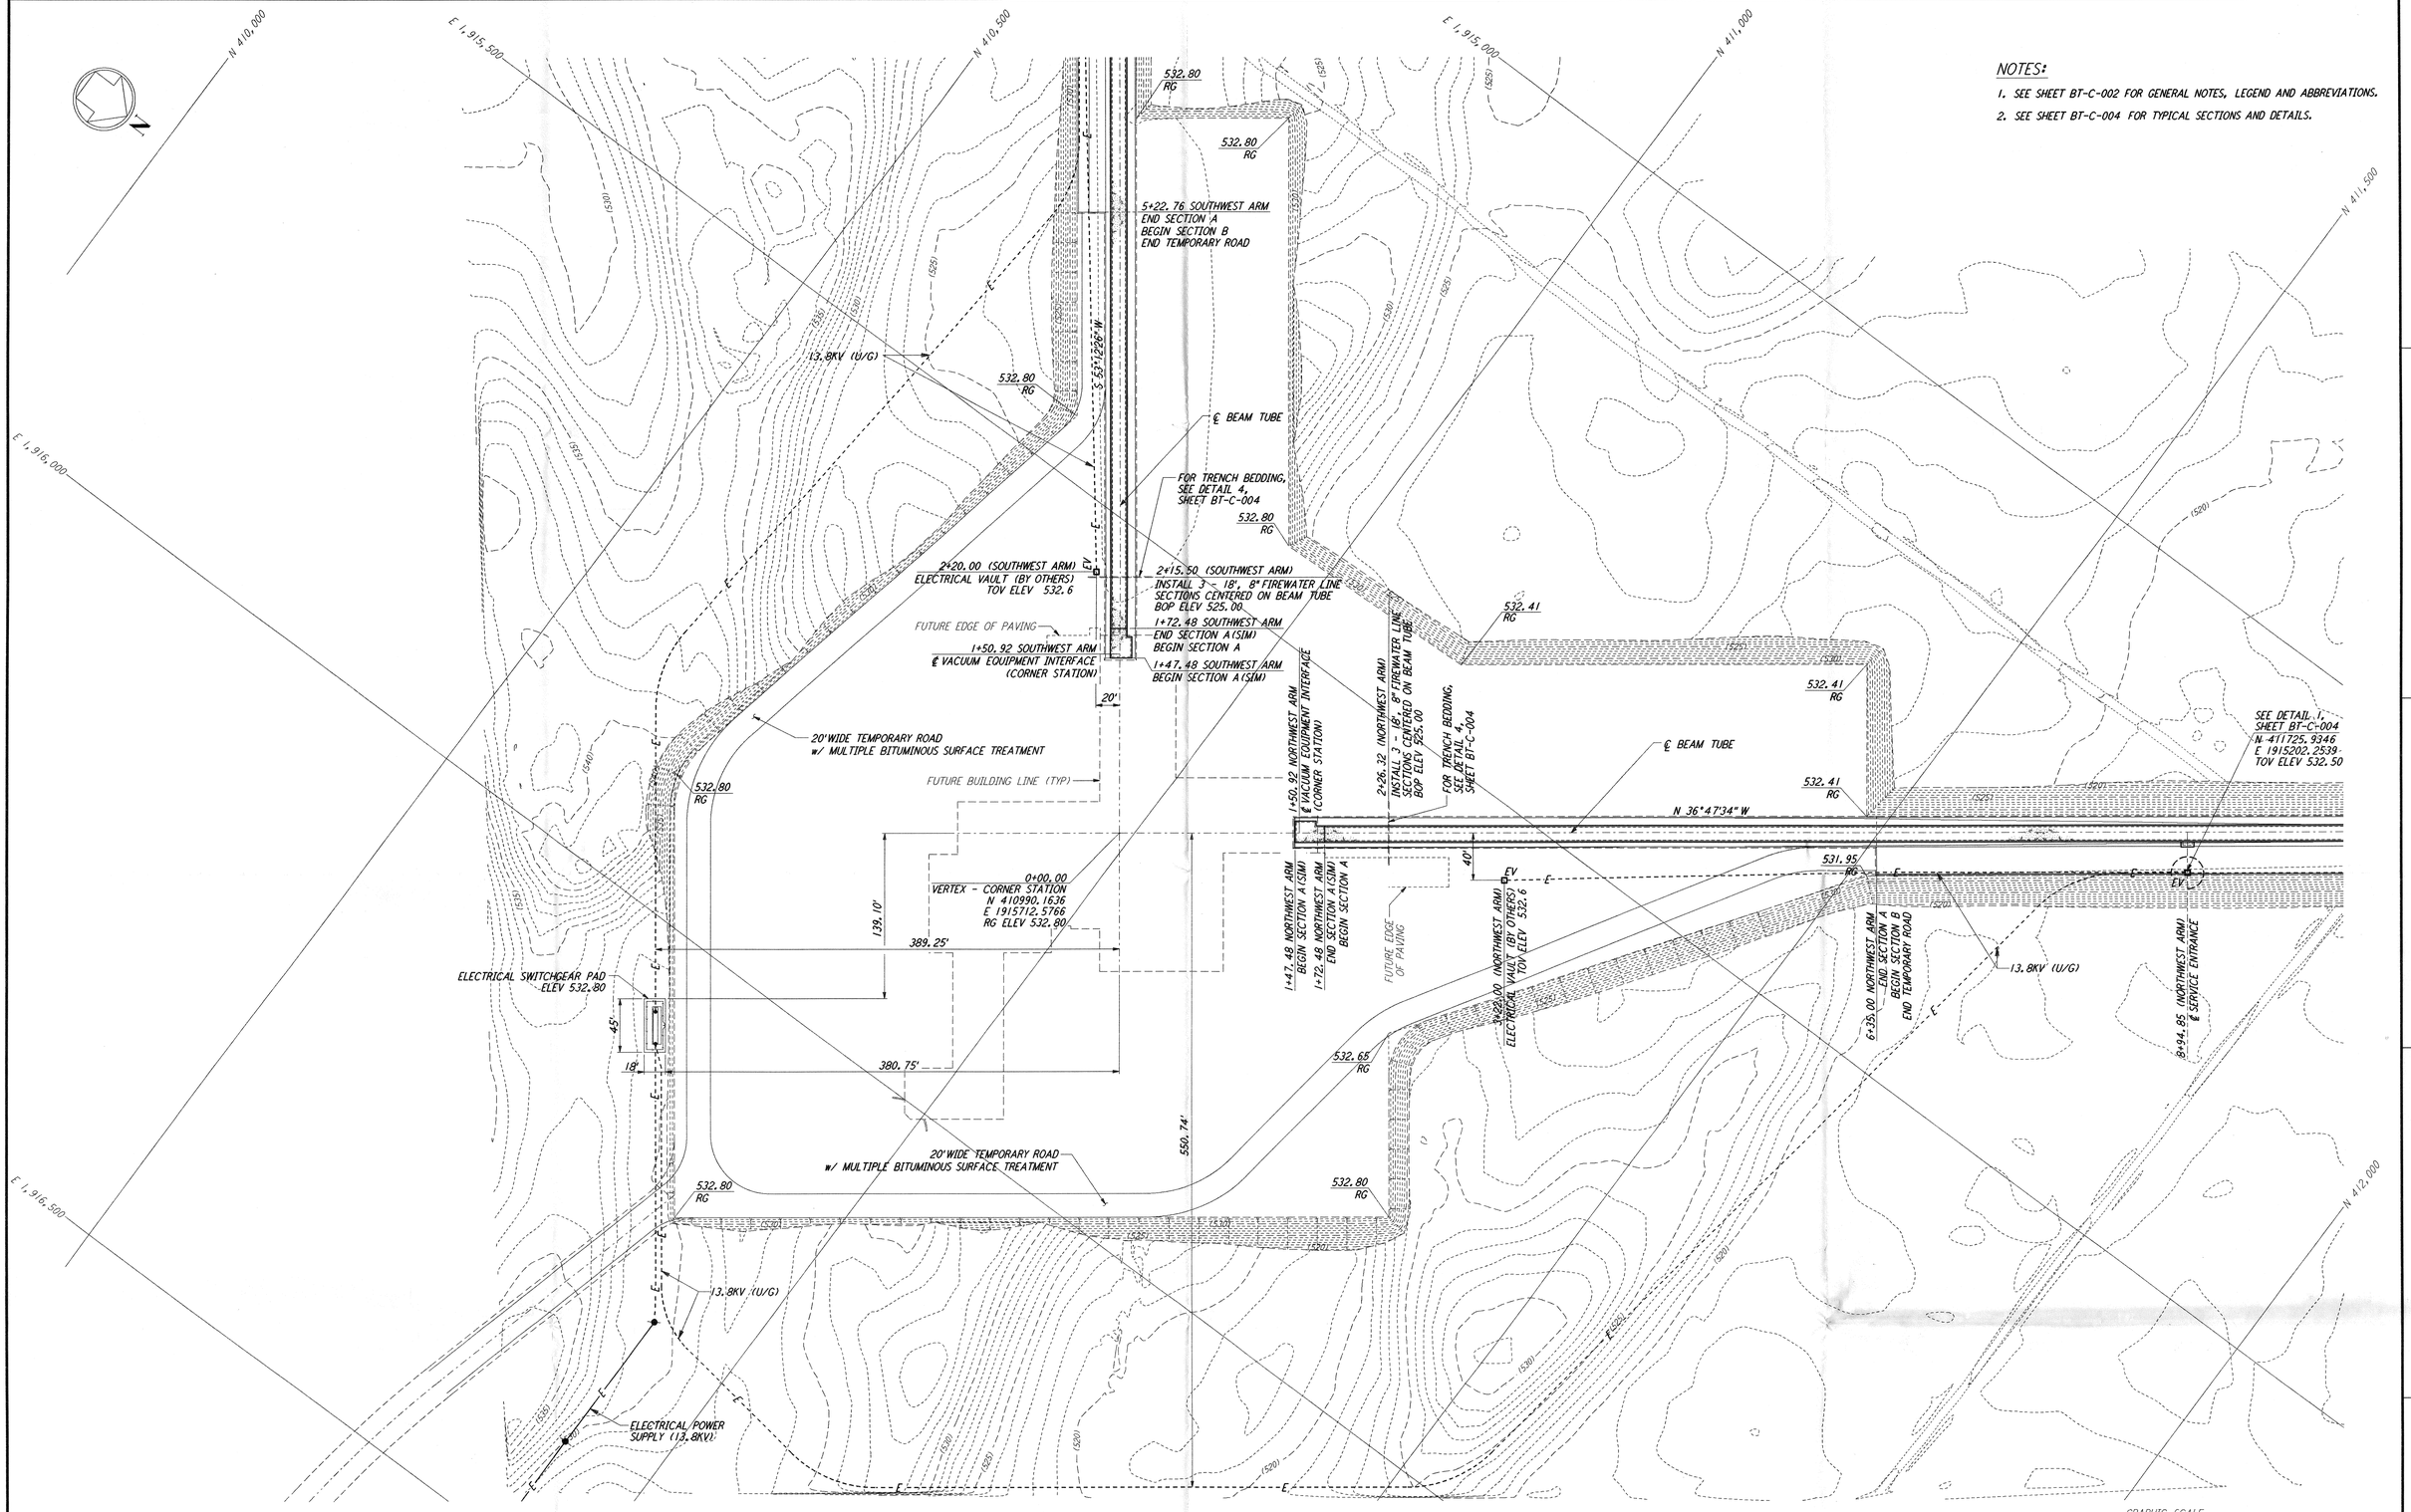

M960165-D-D

REFERENCES		REVISIONS							
DRAWING NO.	DESCRIPTION	NO.	DATE	BY	CHKD	ENGR	PROJ	DESCRIPTION
		D	11/21/95	WRB				ISSUED FOR BID
		C	11/6/95	WRB				FINAL DESIGN REVIEW
		B	10/3/95	WRB				DRAFT FINAL DESIGN REPORT
		A	8/14/95	WRB				PRELIMINARY DESIGN REPORT

DRAWN	WRB	
CHECKED		
ENGINEER		
PROJ		

PARSONS
100 WEST WALNUT STREET
PASADENA, CALIFORNIA

LIGO
CALIFORNIA INSTITUTE OF TECHNOLOGY
MASSACHUSETTS INSTITUTE OF TECHNOLOGY

LASER INTERFEROMETER GRAVITATIONAL-WAVE OBSERVATORY
BTE SITEWORK & FABRICATION - HANFORD, WA

TITLE	SCALE	CONTRACT NUMBER	PROJECT NUMBER
CORNER STATION PLANS	1" = 50'	PP150969	8094
	SHEET NUMBER		REVISIONS
	BT-C-005		D

LIGOBTF3.BDR