This document and the design it covers are the property of **PARSONS**. They are loaned only with the borrower's expressed written agreement that they will not be reproduced, copied, loaned, exhibited, or used in any other way, except by written consent from **PARSONS** to the borrower.

DATE: 07/03:96 TIME: 09:53:34
DESIGN FILE: I:\ligo\site1\ce\wac037.dgz

## NOTES:

1. SEE SHEET WA-C-002 FOR GENERAL NOTES, LEGEND AND ABBREVIATIONS.




## PROFILE

SCALES: HORIZ: 1" = 50'
VERT: 1" = 5'

## PLAN

SCALE: 1" = 50'

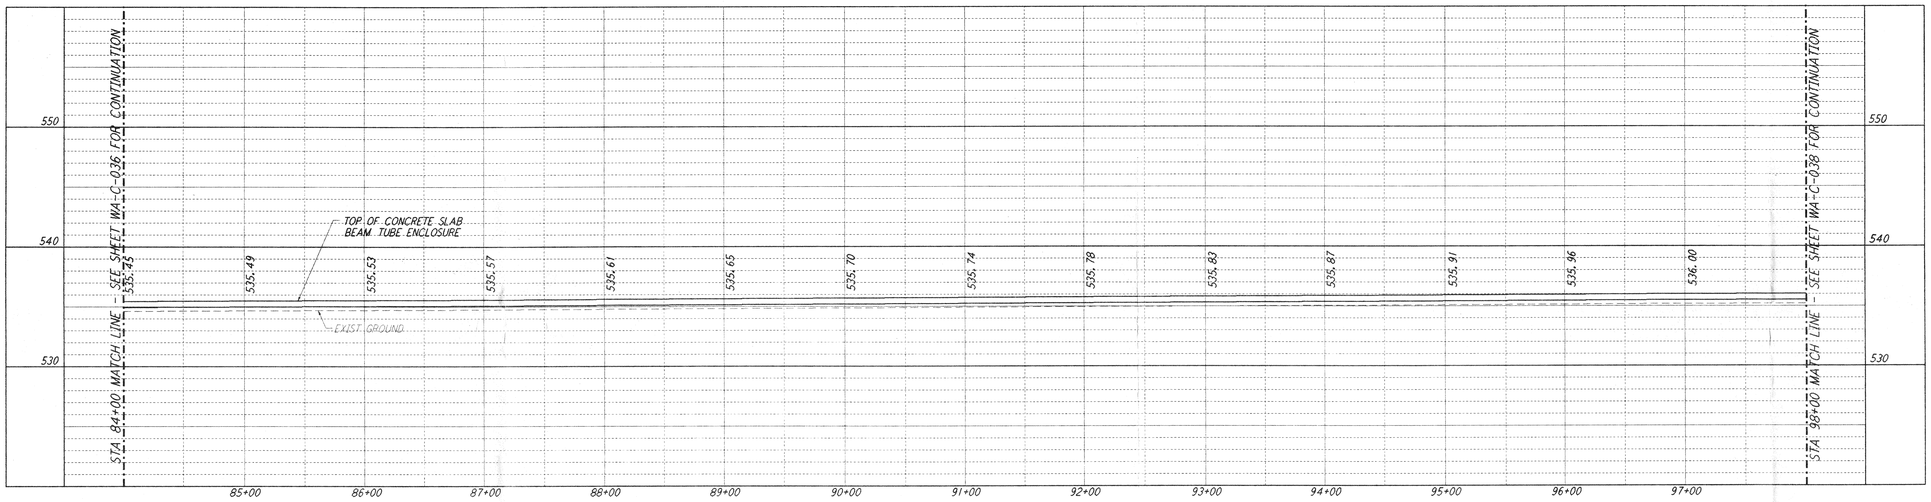


GRAPHIC SCALES

HORIZ SCALE: 1" = 50'
0 50 100 150 200

VERT SCALE: 1" = 5'
0 5 10 15 20

| REFERENCES | | REVISIONS | | | | | | | |
|---|---|---|---|---|---|---|---|---|---|
| DRAWING NO. | DESCRIPTION | NO. | DATE | BY | CHKD | ENGR | PROJ | DESCRIPTION |
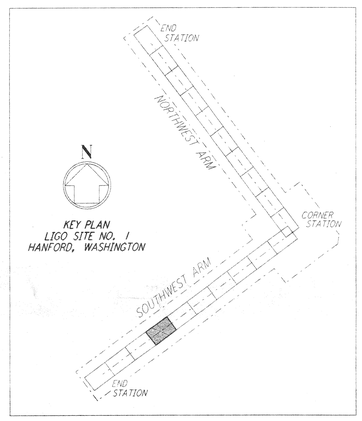
| FOR CONSTRUCTION | | |
|---|---|---|
| DRAWN | WRB | 9/28/95 |
| CHECKED | | 7/9/96 |
| ENGINEER | | 7/9/96 |
| PROJ | | 7/9/96 |

John James Blascovich
2/18/98

PARSONS
100 WEST WALNUT STREET
PASADENA, CALIFORNIA

LIGO
CALIFORNIA INSTITUTE OF TECHNOLOGY
MASSACHUSETTS INSTITUTE OF TECHNOLOGY

LASER INTERFEROMETER
GRAVITATIONAL-WAVE OBSERVATORY
SITE NO. 1 - HANFORD, WASHINGTON

TITLE
CIVIL
SOUTHWEST ARM
PLAN AND PROFILE
STA 84+00 TO STA 98+00

| SCALE | CONTRACT NUMBER | PROJECT NUMBER |
|---|---|---|
| AS NOTED | PP150969 | 8094 |

SHEET NUMBER: WA-C-037
REVISIONS: 0

LIGO-D960224-00-D

LIGOWAF3.BOR