not be reproduced, copied, loaned, exhibited, or used in any other way, except by written consent from PARSONS to the borrower.

This document and the design it covers are the property of PARSONS. They are loaned only with the borrower's expressed written agreement that they will

DATE: 02/21/97 TIME: 08:55:36
DESIGN FILE: I:\ligo\site\ce\wac507.dgz

NOTES:

1. SEE SHEET WA-C-002 FOR GENERAL NOTES, LEGEND AND ABBREVIATIONS.

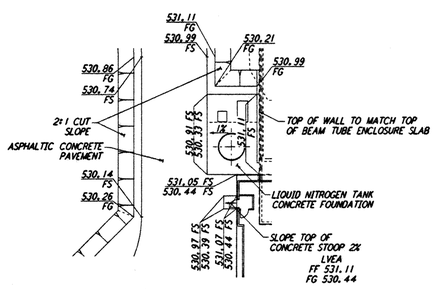

ENLARGED PLAN - AREA 2
SCALE: 1" = 20'

ENLARGED PLAN - AREA 1
SCALE: 1" = 20'

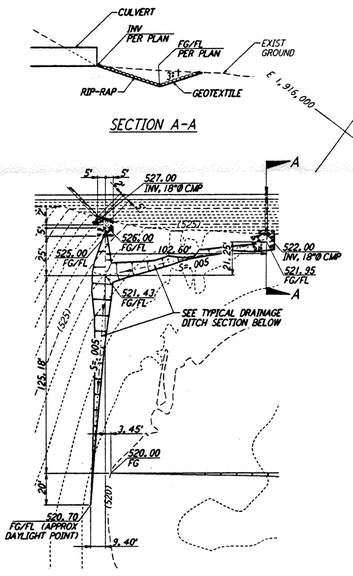

DRAINAGE DITCH - PLAN
NOT TO SCALE

TYPICAL DRAINAGE DITCH SECTION
NOT TO SCALE

SECTION A-A

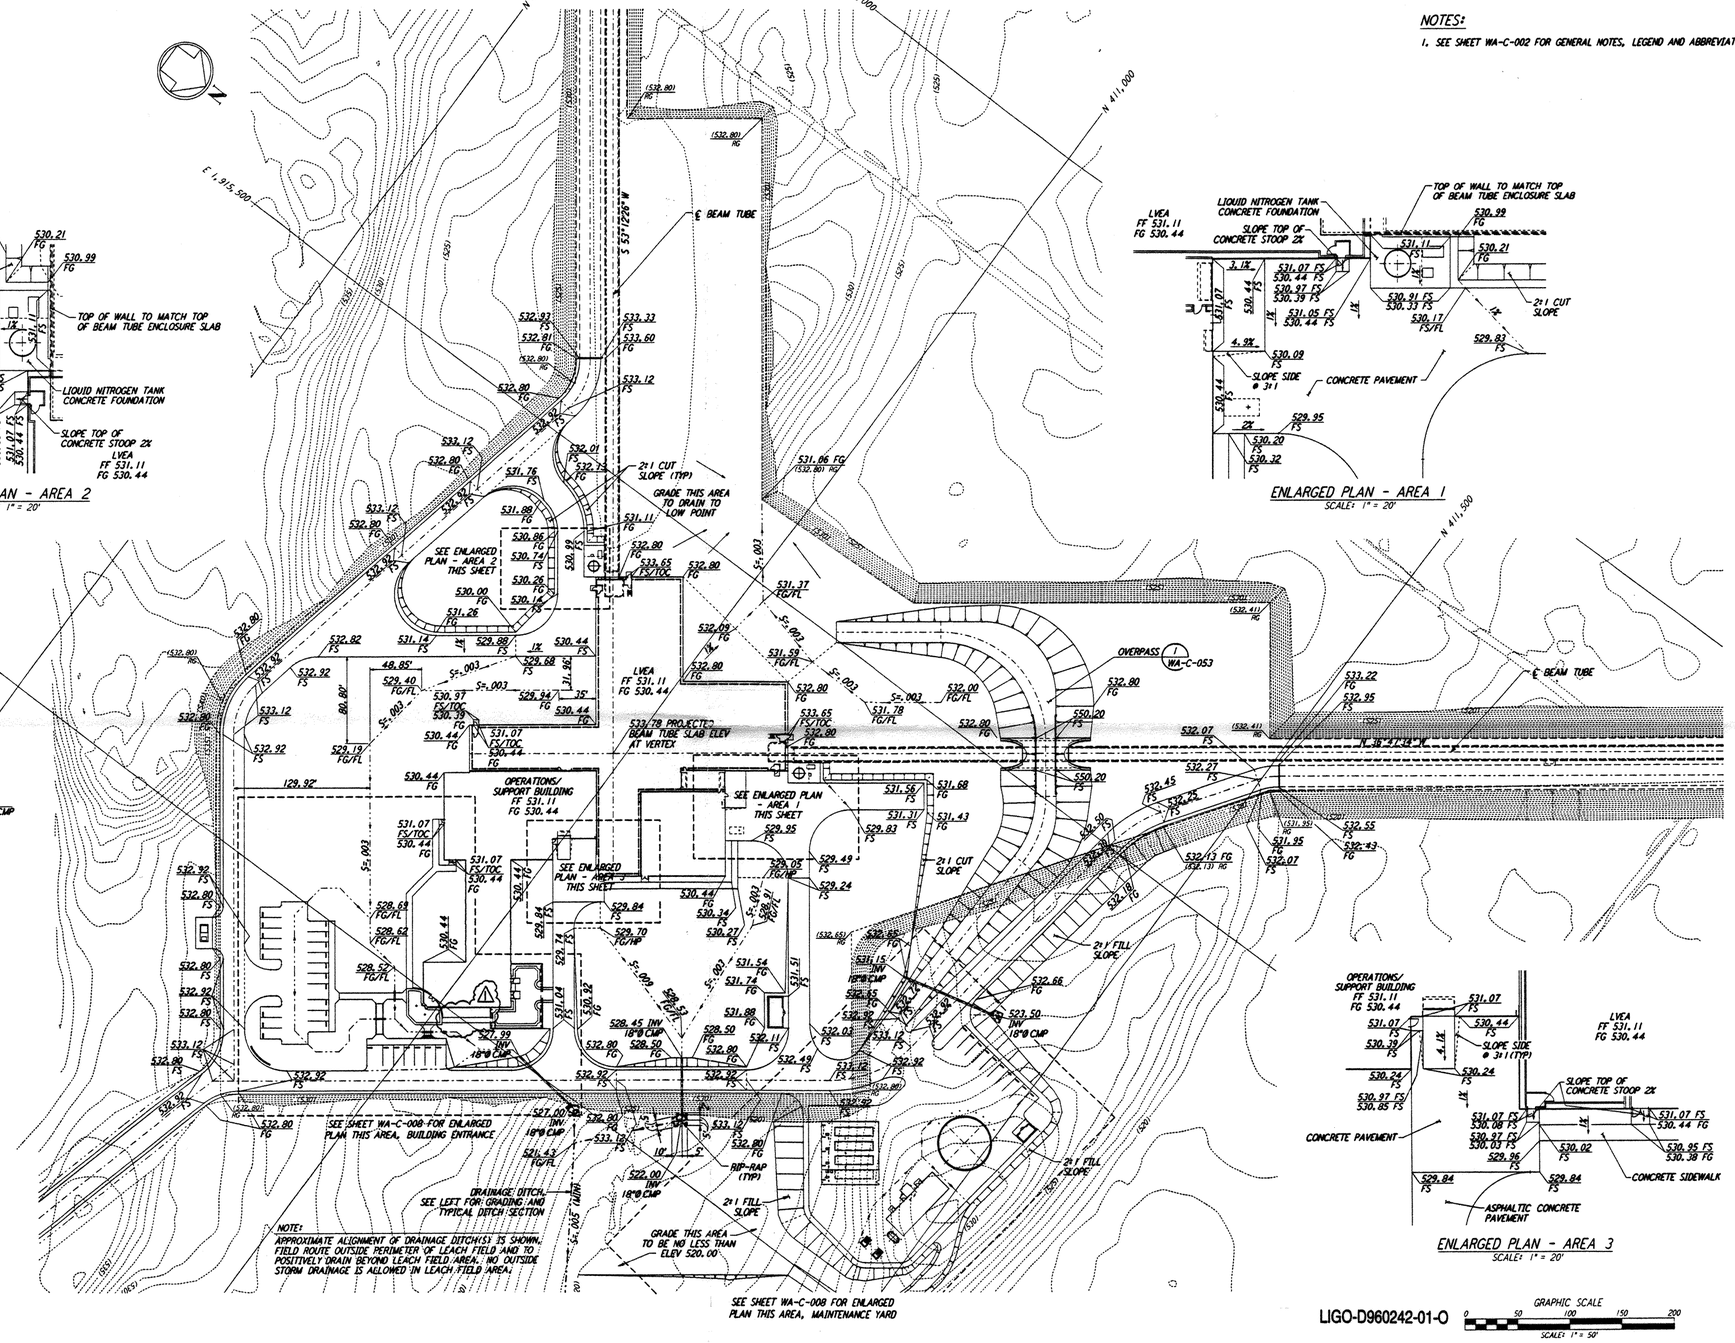

ENLARGED PLAN - AREA 3
SCALE: 1" = 20'

LIGO-D960242-01-0

GRAPHIC SCALE
0 50 100 150 200
SCALE: 1" = 50'

REFERENCES		REVISIONS						
DRAWING NO.	DESCRIPTION	NO.	DATE	BY	CHKD	ENGR	PROJ	DESCRIPTION
		1	2-28-97	WRB	EL	[illegible]	[illegible]	ADDED WALK/WALL OPENING, REVISED GRADING

FOR CONSTRUCTION		
DRAWN	WRB	10/5/95
CHECKED	ML	7/9/96
ENGINEER	JB	7/9/96
PROJ	MDW	7/9/96

PARSONS
100 WEST WALNUT STREET
PASADENA, CALIFORNIA

LIGO
CALIFORNIA INSTITUTE OF TECHNOLOGY
MASSACHUSETTS INSTITUTE OF TECHNOLOGY

LASER INTERFEROMETER GRAVITATIONAL-WAVE OBSERVATORY
SITE NO. 1 - HANFORD, WASHINGTON

TITLE: CIVIL CORNER STATION GRADING PLAN

SCALE	CONTRACT NUMBER	PROJECT NUMBER
1" = 50'	PP150969	8094

SHEET NUMBER: WA-C-507
REVISIONS: 1

LIGOWAF3.BOR

JAP\PROJECTS\LIGO\WA\CE\WAC507.DGZ 2/21/97 08:55:36