This document and the design it covers are the property of **PARSONS**. They are loaned only with the borrower's expressed written agreement that they will not be reproduced, copied, loaned, exhibited, or used in any other way, except by written consent from **PARSONS** to the borrower.

DATE: 04/09/96 TIME: 15:03:53
DESIGN FILE: I:\ligo\site1\ar\wa0510.d3z

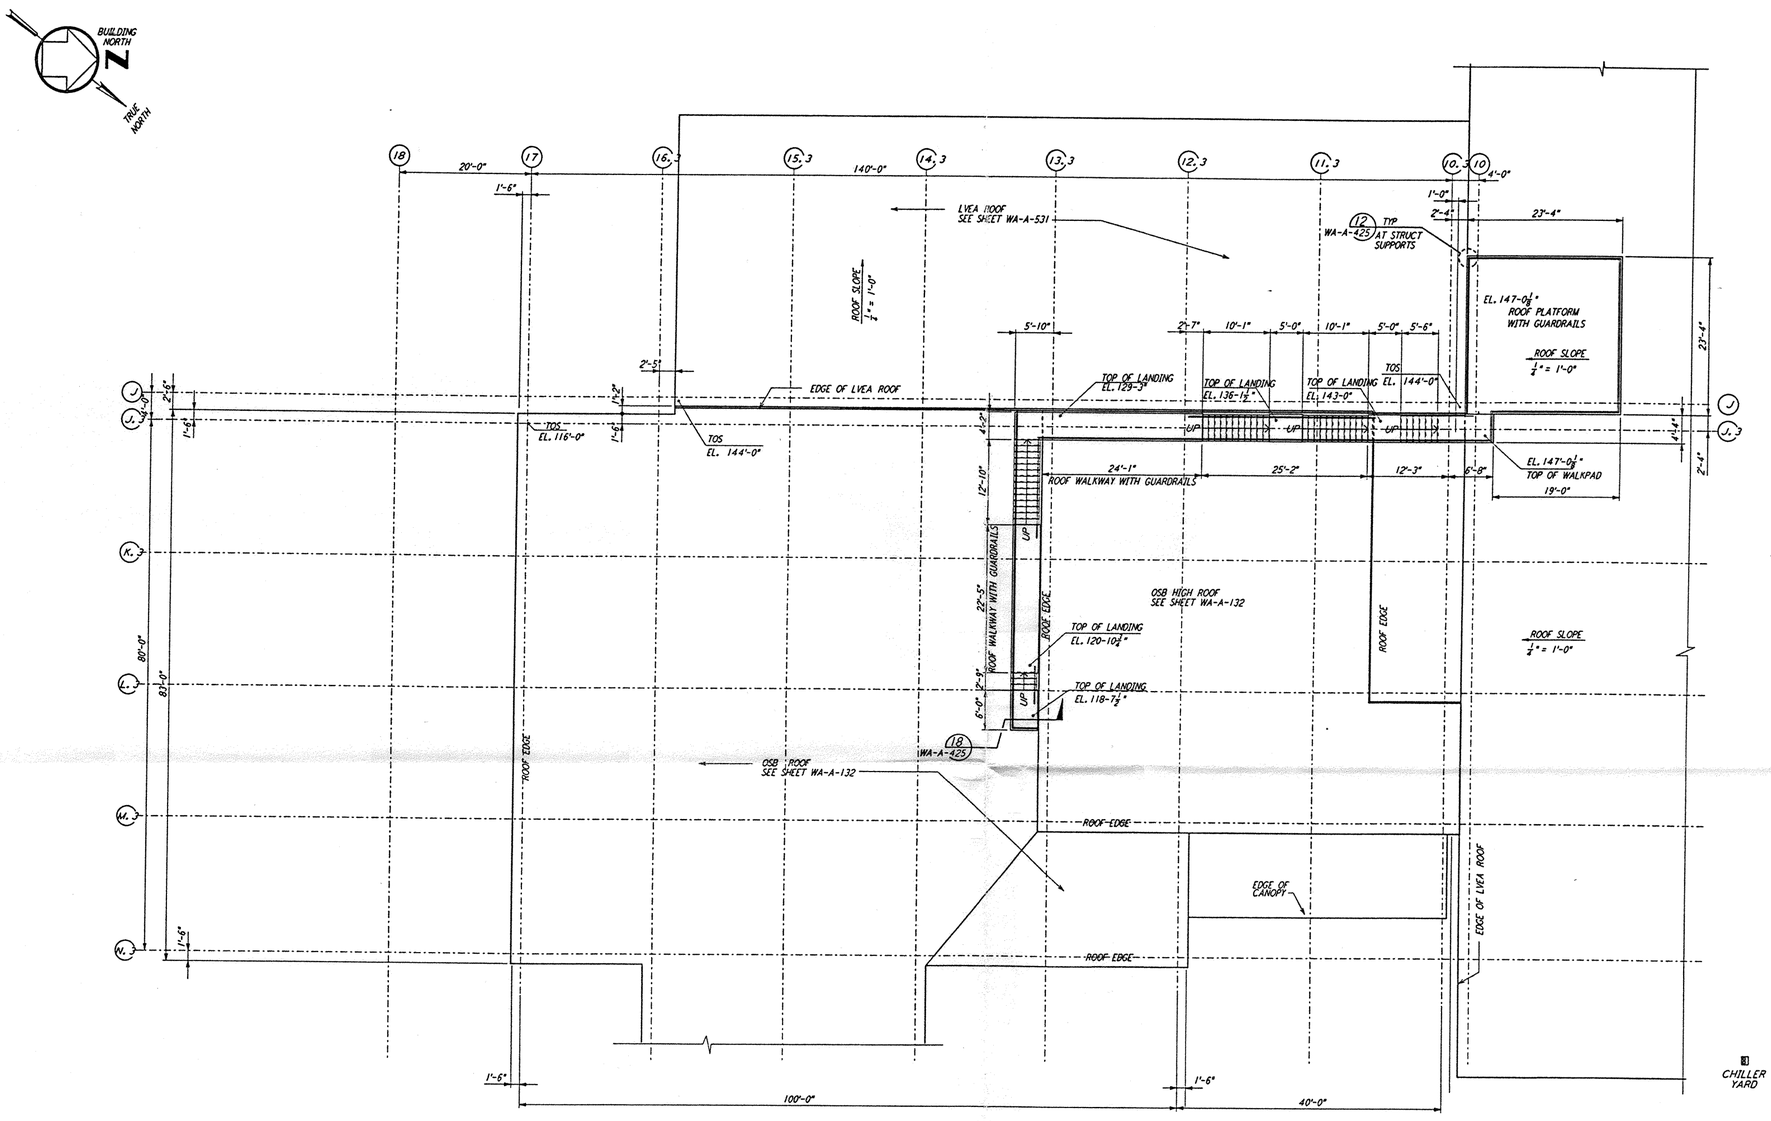

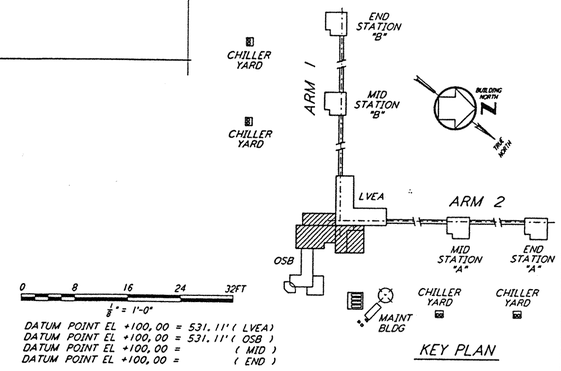

KEY PLAN

REFERENCES		REVISIONS							
DRAWING NO.	DESCRIPTION	NO.	DATE	BY	CHKD	ENGR	PROJ	DESCRIPTION
		A	4-19-96		SF	SF	JDM	FINAL DESIGN REVIEW & BID

DRAWN	CTK/DS	
CHECKED		
ENGINEER		
PROJ		

PARSONS
100 WEST WALNUT STREET
PASADENA, CALIFORNIA

LIGO
CALIFORNIA INSTITUTE OF TECHNOLOGY
MASSACHUSETTS INSTITUTE OF TECHNOLOGY

LASER INTERFEROMETER
GRAVITATIONAL-WAVE OBSERVATORY
SITE NO. 1 - HANFORD, WASHINGTON

TITLE	SCALE	CONTRACT NUMBER	PROJECT NUMBER
ARCHITECTURAL CORNER STATION ROOF PLATFORM PLAN	AS NOTED	PP150969	8094
	SHEET NUMBER	WA-A-510	REVISIONS A

LIGO-D960278-A-01

LIGOWAF3.BDR

5 4 3 2 1

E D C B A