DATE: 04/09:96 TIME: 19:41:46
DESIGN FILE: I:\ligo\site1\st\was503.dgz

This document and the design it covers are the property of **PARSONS**. They are loaned only with the borrower's expressed written agreement that they will not be reproduced, copied, loaned, exhibited, or used in any other way, except by written consent from **PARSONS** to the borrower.

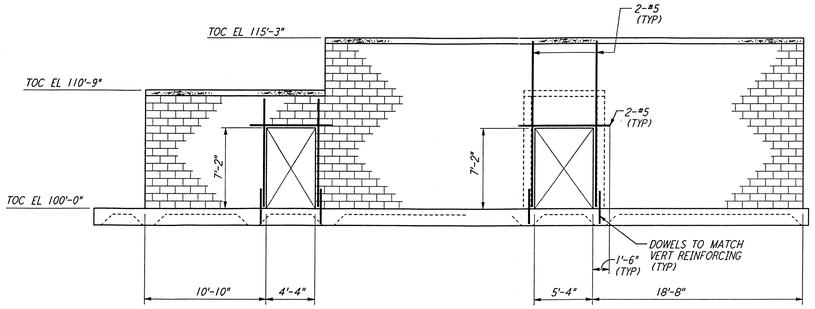

ELEVATION (A) REF WA-S-503 WA-S-502
3/16" = 1'-0"

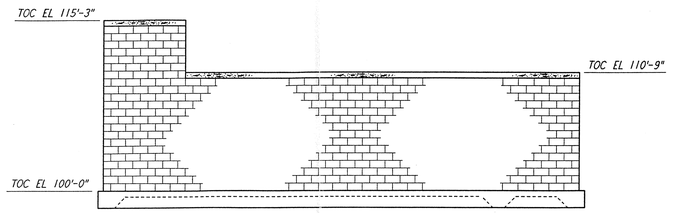

ELEVATION (B) REF WA-S-503 WA-S-502
3/16" = 1'-0"

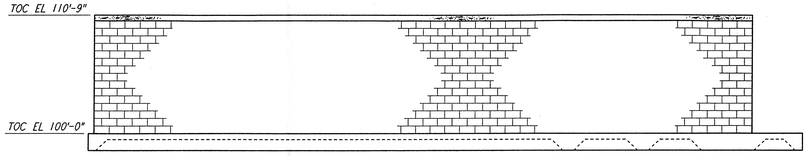

ELEVATION (C) REF WA-S-503 WA-S-502
3/16" = 1'-0"

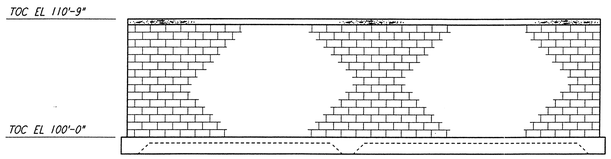

ELEVATION (D) REF WA-S-503 WA-S-502
3/16" = 1'-0"

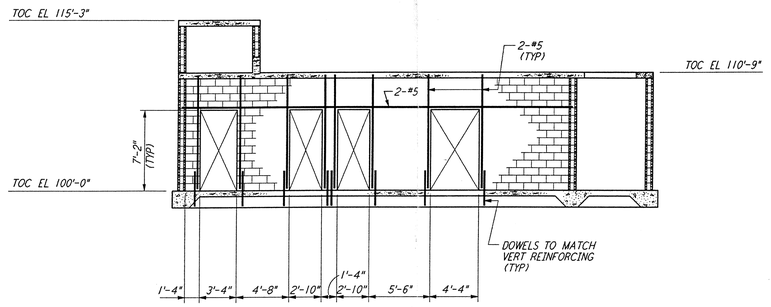

SECTION (E) REF WA-S-503 WA-S-502
3/16" = 1'-0"

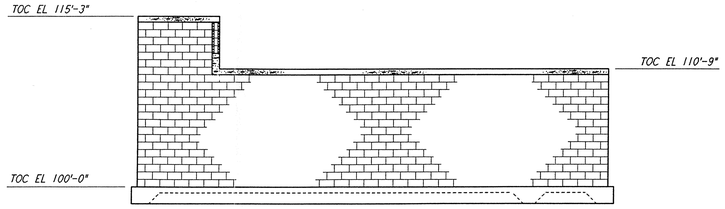

SECTION (F) REF WA-S-503 WA-S-502
3/16" = 1'-0"

SECTION (G) REF WA-S-503 WA-S-502
3/16" = 1'-0"

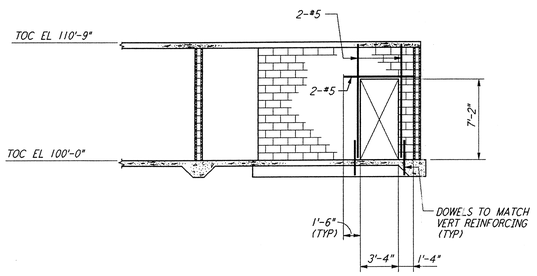

SECTION (H) REF WA-S-503 WA-S-502
3/16" = 1'-0"

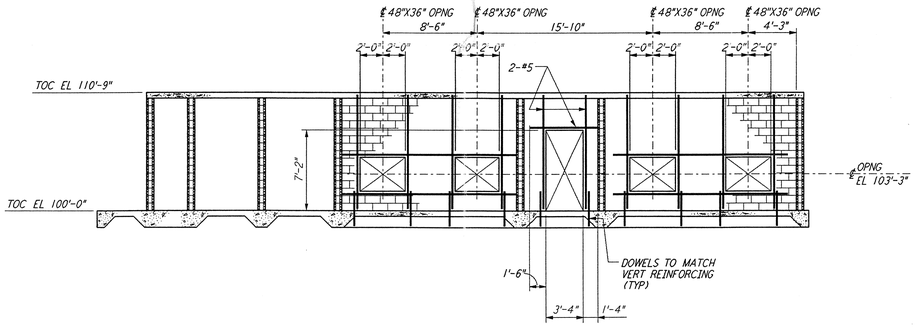

SECTION (J) REF WA-S-503 WA-S-502
3/16" = 1'-0"

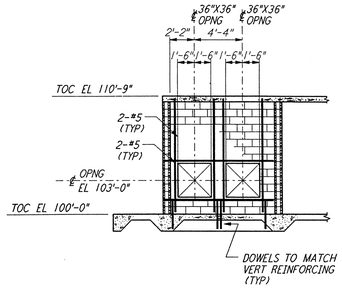

SECTION (K) REF WA-S-503 WA-S-502
3/16" = 1'-0"

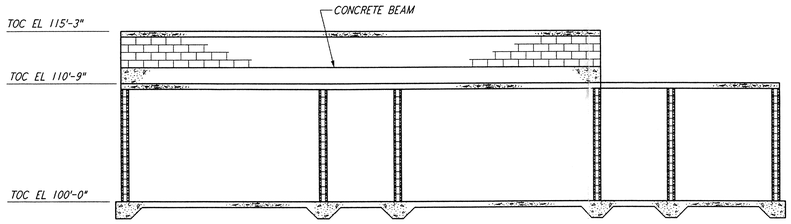

SECTION (L) REF WA-S-503 WA-S-502
3/16" = 1'-0"

NOTES:

1. FOR GENERAL NOTES, ABBREVIATIONS & SYMBOLS SEE DRAWING WA-S-001.

Date Received: 4-19-96	LIGO- D960324-A-O WA-S-503 Rev A
TRM #: 25	LIGO- D960857-00-V
Date: 4/19/96	Approved:
TDMI #:	LIGO-
Date: / /	Approved:
Don't Transmittal	LIGO-
Date: / /	Approved:

0 4 8 12 16 20FT
3/16" = 1'-0"

REFERENCES	DRAWING NO.	DESCRIPTION

REVISIONS	NO.	DATE	BY	CHKD	ENGR	PROJ	DESCRIPTION
	A	4-19-96	MCS	bgm	PKP	MM	FINAL DESIGN REVIEW & BID

DRAWN	MCS	
CHECKED		
ENGINEER		
PROJ		

PARSONS
100 WEST WALNUT STREET
PASADENA, CALIFORNIA

LIGO
CALIFORNIA INSTITUTE OF TECHNOLOGY
MASSACHUSETTS INSTITUTE OF TECHNOLOGY

LASER INTERFEROMETER
GRAVITATIONAL-WAVE OBSERVATORY
SITE NO. 1 - HANFORD, WASHINGTON

TITLE
STRUCTURAL
CORNER STATION
AIR HANDLING UNIT
ENCLOSURE ELEVS & SECTS

SCALE	CONTRACT NUMBER	PROJECT NUMBER
AS NOTED	PP150969	8094

SHEET NUMBER: WA-S-503
REVISIONS: A

LIGO-D960324-A-O

LIGOWAF.BDR