DATE: 06/26:96 TIME: 16:27:06
DESIGN FILE: I:\ligo\site1\st\was508.dgz

not be reproduced, copied, loaned, exhibited, or used in any other way, except by written consent from **PARSONS** to the borrower.

This document and the design it covers are the property of **PARSONS**. They are loaned only with the borrower's expressed written agreement that they will

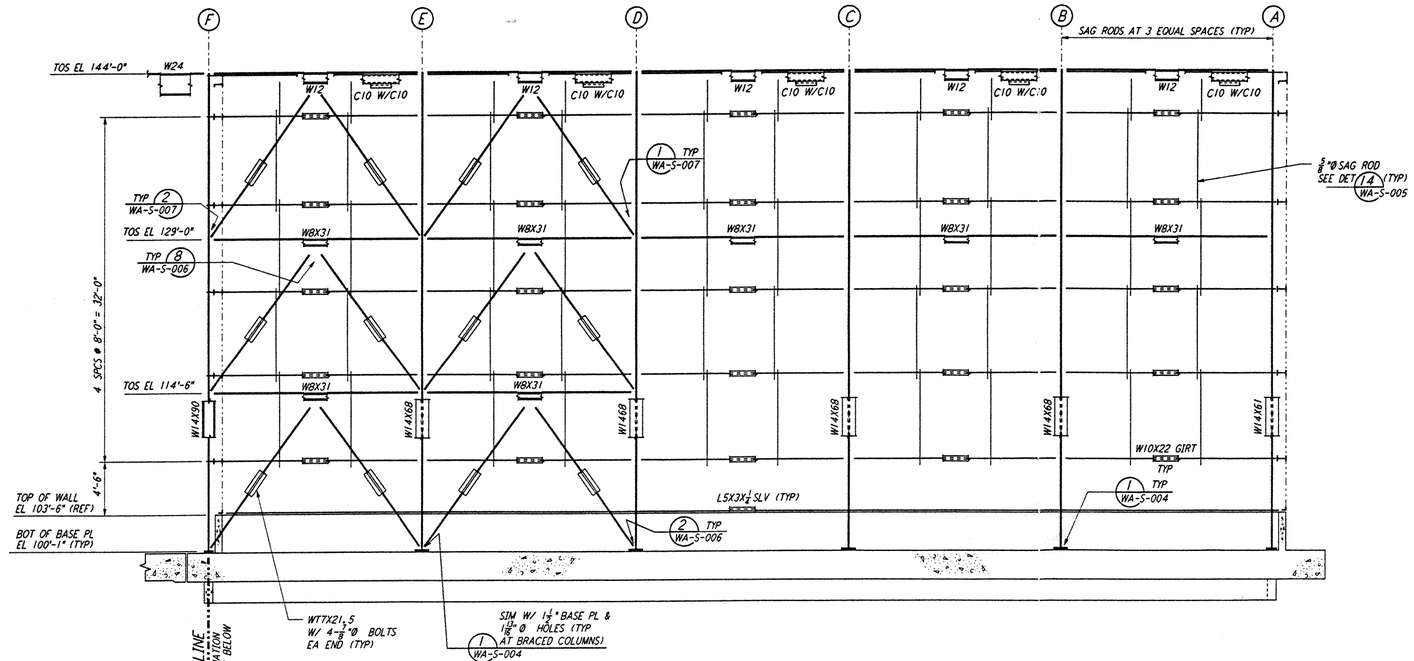

PARTIAL ELEVATION AT COLUMN LINE 6

3/16" = 1'-0"

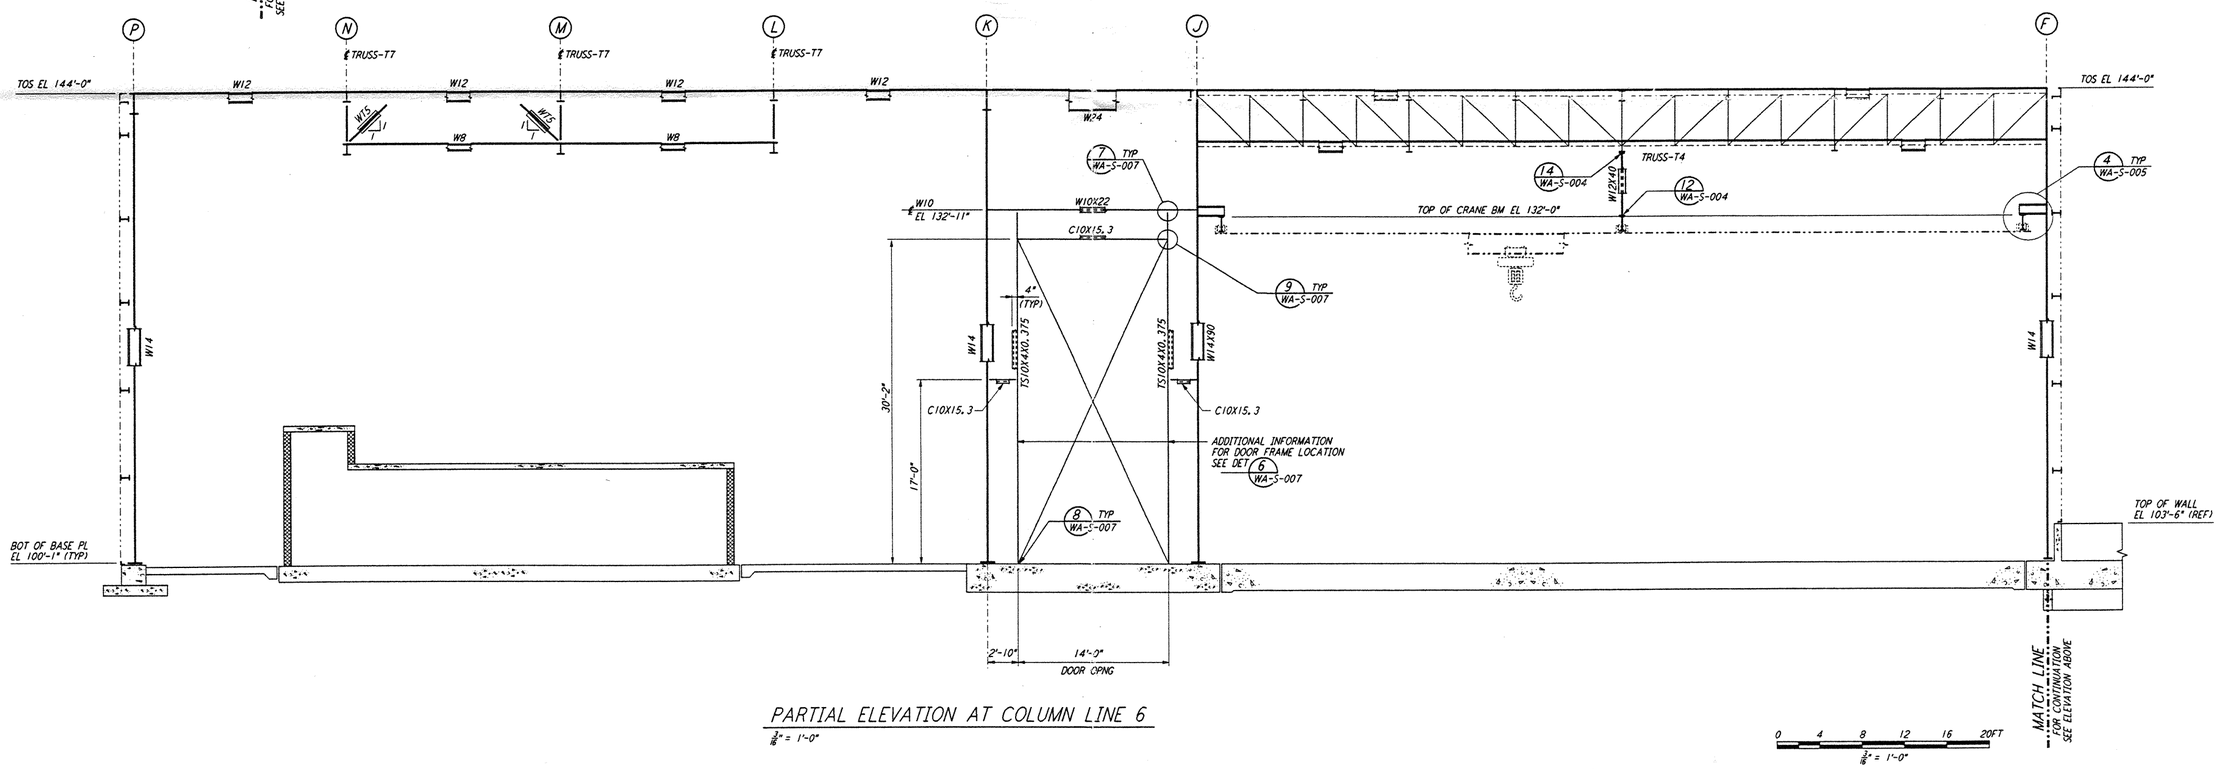

PARTIAL ELEVATION AT COLUMN LINE 6

3/16" = 1'-0"

NOTE:

1. FOR NOTES SEE DRAWING WA-S-507.

REFERENCES		REVISIONS						
DRAWING NO.	DESCRIPTION	NO.	DATE	BY	CHKD	ENGR	PROJ	DESCRIPTION

ISSUED FOR CONSTRUCTION		
DRAWN	MCS	6-24-96
CHECKED	DBM	7-2-96
ENGINEER	MP	6-28-96
PROJ	MCDW	7/9/96

SAMUEL A. LAWRENCE, STATE OF WASHINGTON, 11791, REGISTERED PROFESSIONAL ENGINEER, EXPIRES 10-24-96

PARSONS
100 WEST WALNUT STREET
PASADENA, CALIFORNIA

LIGO
CALIFORNIA INSTITUTE OF TECHNOLOGY
MASSACHUSETTS INSTITUTE OF TECHNOLOGY

LASER INTERFEROMETER GRAVITATIONAL-WAVE OBSERVATORY
SITE NO. 1 - HANFORD, WASHINGTON

TITLE: STRUCTURAL CORNER STATION LVEA FRAMING ELEVATIONS SHEET 2

SCALE	CONTRACT NUMBER	PROJECT NUMBER
AS NOTED	PP150969	8094

SHEET NUMBER: WA-S-508 REVISIONS: 0

LIGO-D960329-00-O 1 LIGOWAF.BOR

J:\AUTOCAD\DESIGN\28DEC94\S\28DEC94S.DWG 26 Jun 96 16:27:06 MCS
J:\AUTOCAD\DESIGN\28DEC94\S\28DEC94S.DWG 17 Jul 96 07:42:02 MCS