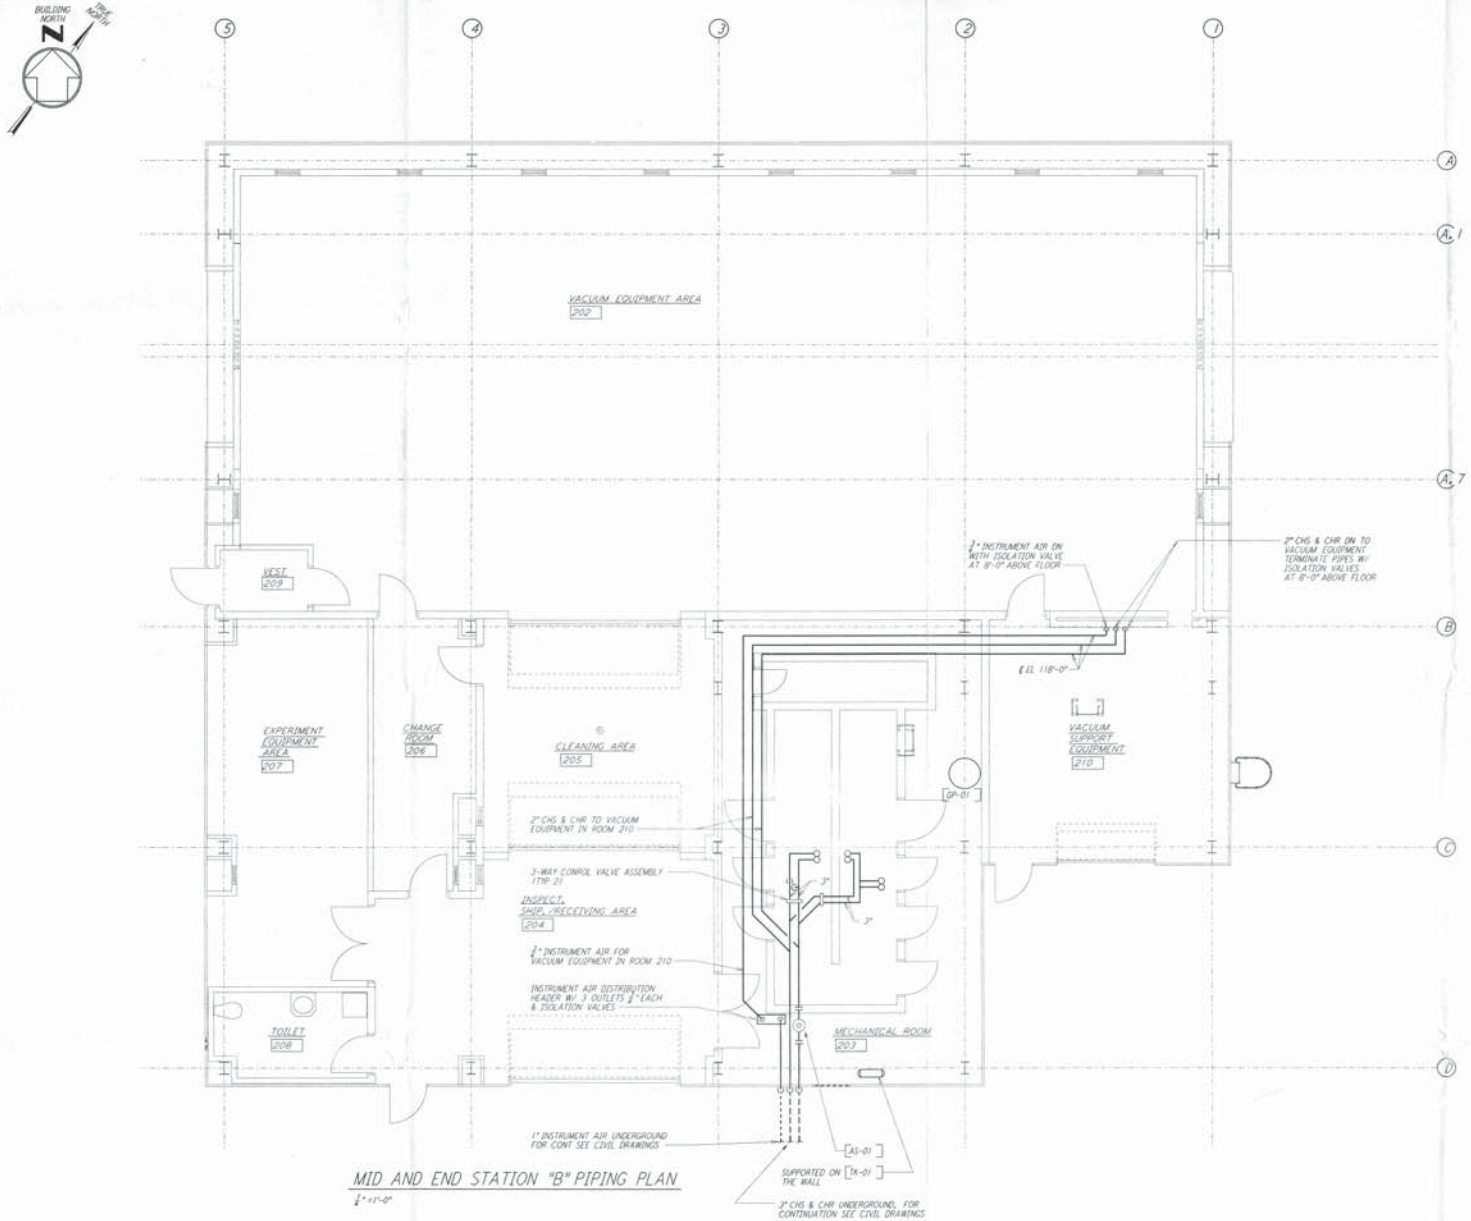

MID AND END STATION "B" PIPING PLAN

1/4"=1'-0"

NOTES:

1. FOR LEGEND, ABBREVIATIONS AND GENERAL NOTES SEE SHEETS WA-H-001 AND WA-H-002.

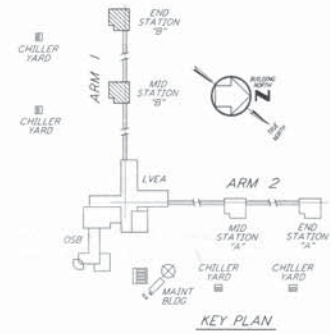

KEY PLAN

0 4 8 12 16FT
1/8"=1'-0"

REFERENCES		REVISIONS						
DRAWING NO.	DESCRIPTION	NO.	DATE	BY	CHKD	ENGR	PROJ	DESCRIPTION

ISSUED FOR CONSTRUCTION		
DRAWN	CLP	6-24-96
CHECKED	[illegible]	7/15/96
ENGINEER	AA	7/13/96
PROJ	[illegible]	7/15/96

10-8-96

PARSONS
100 WEST WALNUT STREET
PASADENA, CALIFORNIA

LIGO
CALIFORNIA INSTITUTE OF TECHNOLOGY
MASSACHUSETTS INSTITUTE OF TECHNOLOGY

LASER INTERFEROMETER GRAVITATIONAL-WAVE OBSERVATORY
SITE NO. 1 - HANFORD, WASHINGTON

TITLE: HVAC MID & END STATIONS "B" PIPING PLAN

SCALE: AS NOTED | PROJECT NUMBER: PP150969 | 8094

SHEET NUMBER: WA-H-216 | REVISION: A

LIGO-D960365-00-O

This document and the design it covers are the property of PARSONS. They are issued only with the borrower's expressed written agreement that they will not be reproduced, copied, loaned, exhibited, or used in any other way, except by written consent from PARSONS to the borrower.