any other way, except by written consent from PARSONS. They are loaned only with the borrower's expressed written agreement that they will

NOTES:

1. SEE SHEET BT-C-002 FOR GENERAL NOTES, LEGEND AND ABBREVIATIONS.

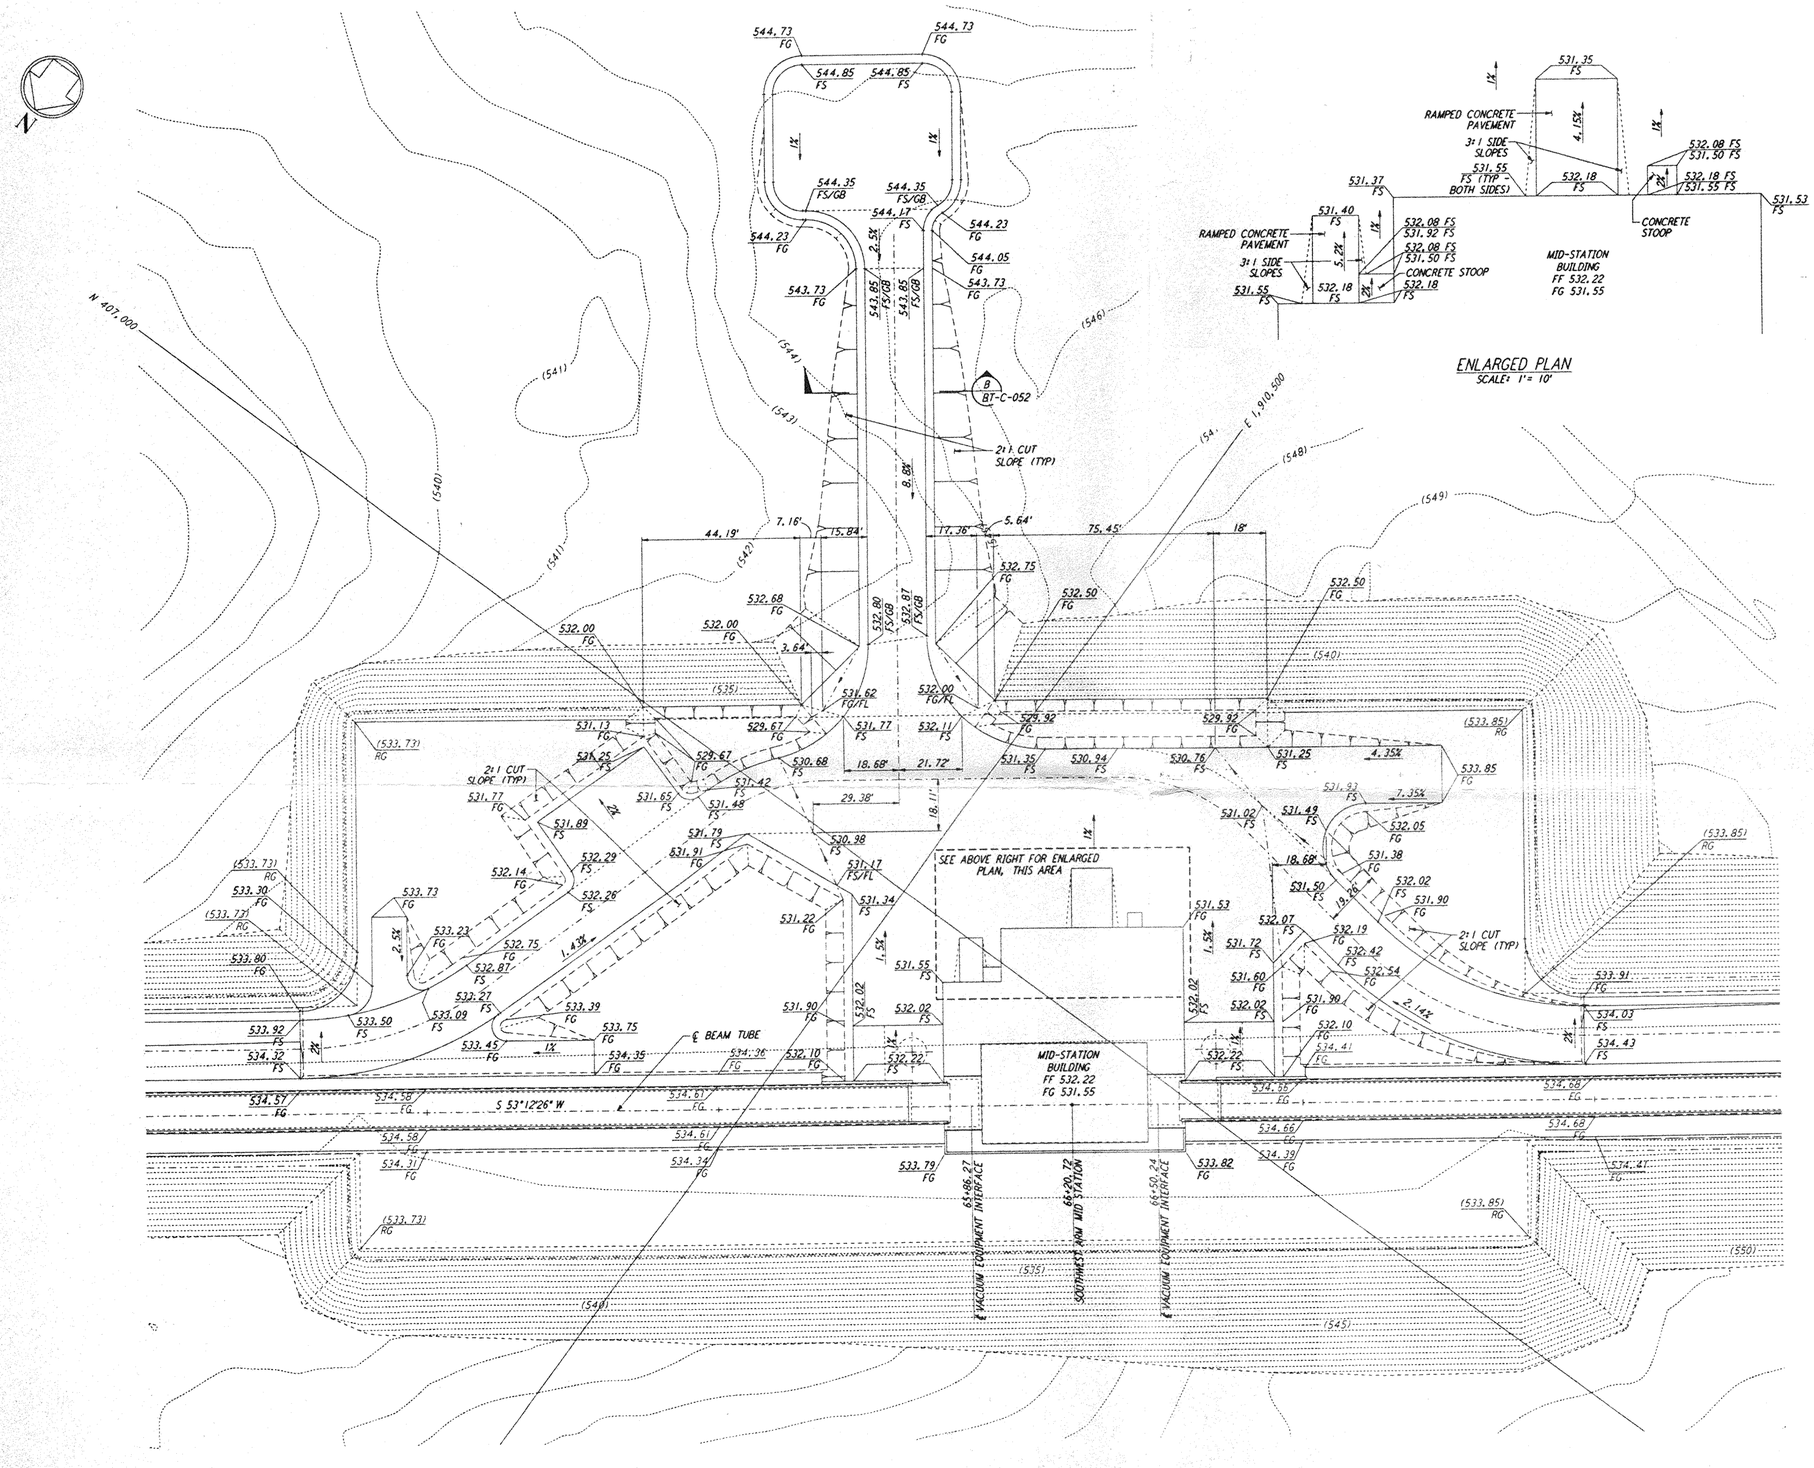

ENLARGED PLAN
SCALE: 1"= 10'

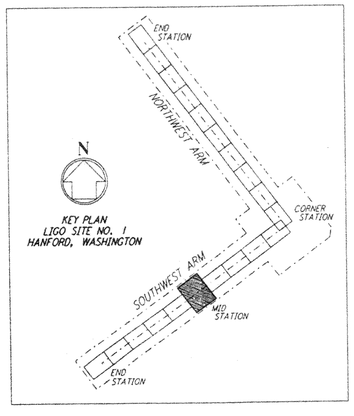

GRAPHIC SCALE
0 20 40 60 80
SCALE: 1" = 20'

REFERENCES	
DRAWING NO.	DESCRIPTION

REVISIONS							
NO.	DATE	BY	CHKD	ENGR	PROJ	DESCRIPTION	
A	4-19-96	WRB	DRM	CP	WWW	CHANGE ORDER NO. 4	

DRAWN	WRB
CHECKED	
ENGINEER	
PROJ	

PARSONS
100 WEST WALNUT STREET
PASADENA, CALIFORNIA

LIGO
CALIFORNIA INSTITUTE OF TECHNOLOGY
MASSACHUSETTS INSTITUTE OF TECHNOLOGY

LASER INTERFEROMETER GRAVITATIONAL-WAVE OBSERVATORY
BTE SITEWORK & FABRICATION - HANFORD, WA

TITLE: CIVIL SOUTHWEST ARM MID-STATION GRADING PLAN

SCALE	CONTRACT NUMBER	PROJECT NUMBER
1" = 20'	PP150969	8094

SHEET NUMBER: BT-C-042
REVISIONS: A
L1600916728-A

LIGOBTF3.80R