DATE: 07/23:96 TIME: 09:23:17
DESIGN FILE: I:\ligo\site2\cor\iaa111.d3z

This document and the design it covers are the property of PARSONS. They are loaned only with the borrower's expressed written agreement that they will not be reproduced, copied, loaned, exhibited, or used in any other way, except by written consent from PARSONS to the borrower.

BUILDING NORTH
TRUE NORTH

NOTE: SEE SPECIFICATIONS FOR ADDITIONAL INFORMATION AND SCHEDULES

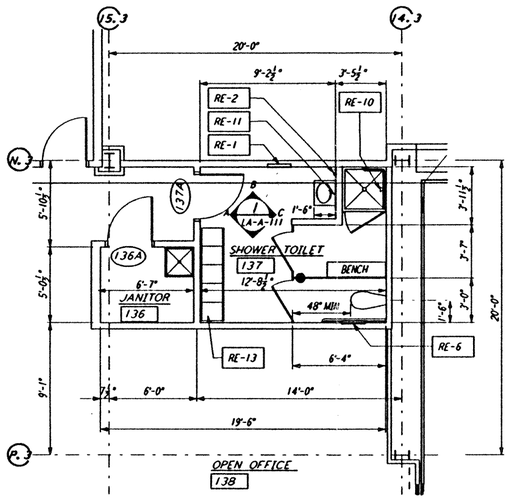

ENLARGED PLAN

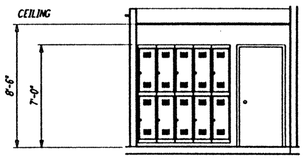

ELEVATION A

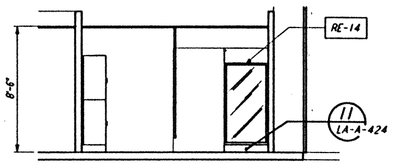

ELEVATION B

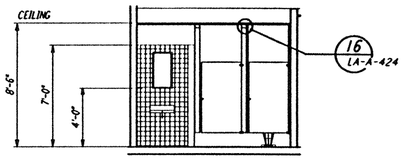

ELEVATION C

JANITOR 136 / SHOWER TOILET 137
¼"=1'-0"
1 REF LA-A-111 LA-A-108

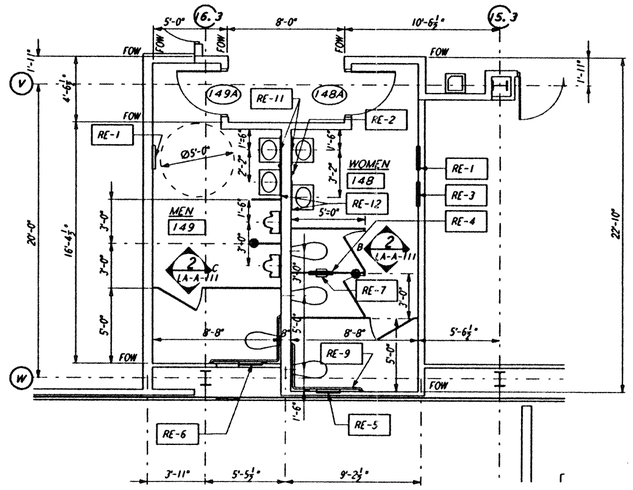

ENLARGED TOILET PLAN

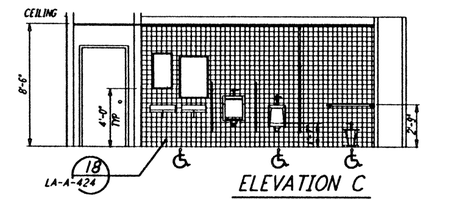

ELEVATION C

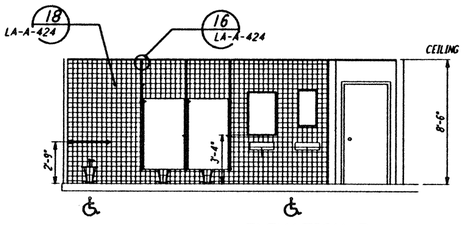

ELEVATION B

MEN 149 / WOMEN 148
¼"=1'-0"
2 REF LA-A-111 LA-A-108

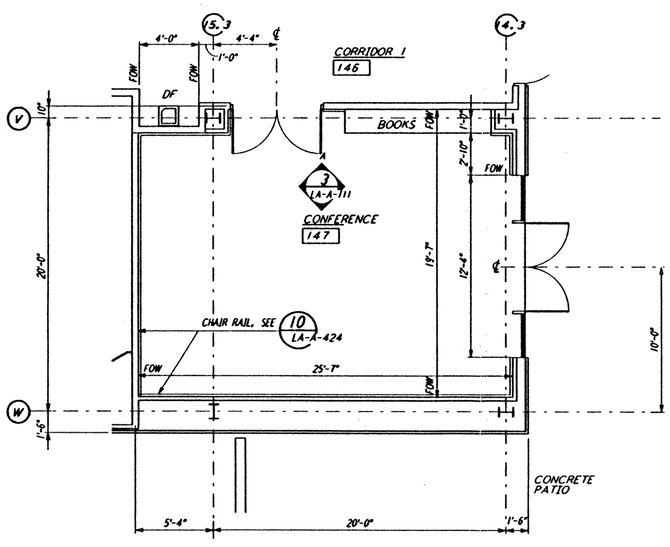

ENLARGED PLAN

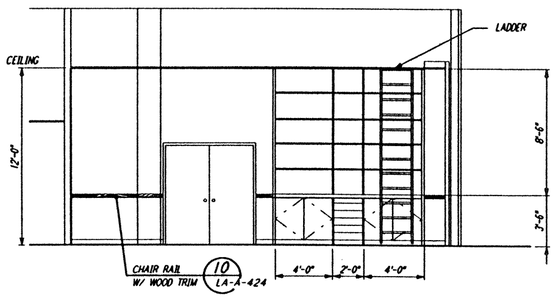

ELEVATION A

CONFERENCE ROOM 147
¼"=1'-0"
3 REF LA-A-111 LA-A-108

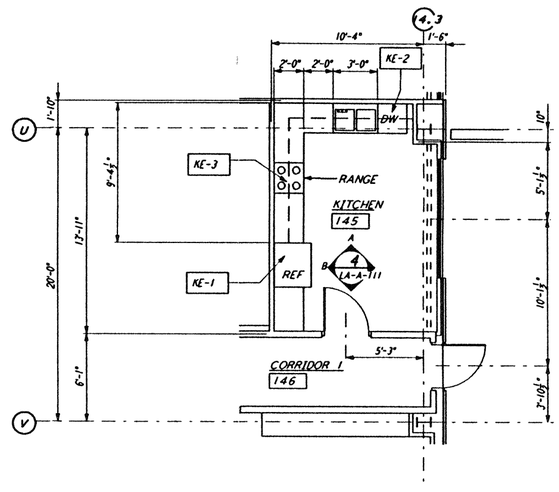

ENLARGED KITCHEN PLAN

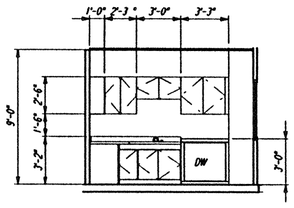

ELEVATION A

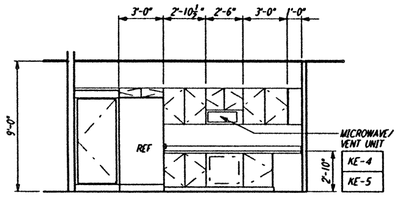

ELEVATION B

KITCHEN PLAN 145
¼"=1'-0"
4 REF LA-A-111 LA-A-108

0 4 8 12 16FT
¼"= 1'-0"

REFERENCES		REVISIONS							
DRAWING NO.	DESCRIPTION	NO.	DATE	BY	CHKD	ENGR	PROJ	DESCRIPTION
		C	7-24-96	CKT	TB	BK	TDM	ISSUED FOR BID
		B	6-14-96	CKT	BK	SF	TDM	FINAL DESIGN REVIEW
		A	10/31/95		SF	SF	TDM	PRELIMINARY DESIGN REVIEW

DRAWN	CKT
CHECKED	
ENGINEER	
PROJ	

PARSONS
100 WEST WALNUT STREET
PASADENA, CALIFORNIA

LIGO
CALIFORNIA INSTITUTE OF TECHNOLOGY
MASSACHUSETTS INSTITUTE OF TECHNOLOGY

LASER INTERFEROMETER
GRAVITATIONAL-WAVE OBSERVATORY
SITE NO. 2 - LIVINGSTON, LOUISIANA

TITLE: ARCHITECTURAL CORNER STATION OSB ENLARGED PLANS

SCALE: AS NOTED | CONTRACT NUMBER: PP150969 | PROJECT NUMBER: 8094

SHEET NUMBER: LA-A-111 | REVISIONS: C

LIGO-D960876-C-O

LIGOLAF3.BDR

Tue Jul 23 09:21:51 1996 s3-v18b2 J:\PLOTS\QUEUES\V18B2\AR111C.PRF