This document and the design it covers are the property of **PARSONS**. They are loaned only with the borrower's expressed written agreement that they will not be reproduced, copied, loaned, exhibited, or used in any other way, except by written consent from **PARSONS** to the borrower.

DATE: 10/31:95 TIME: 00:26:43
DESIGN FILE: I:\ligo\site2\ar\laa151.dgz

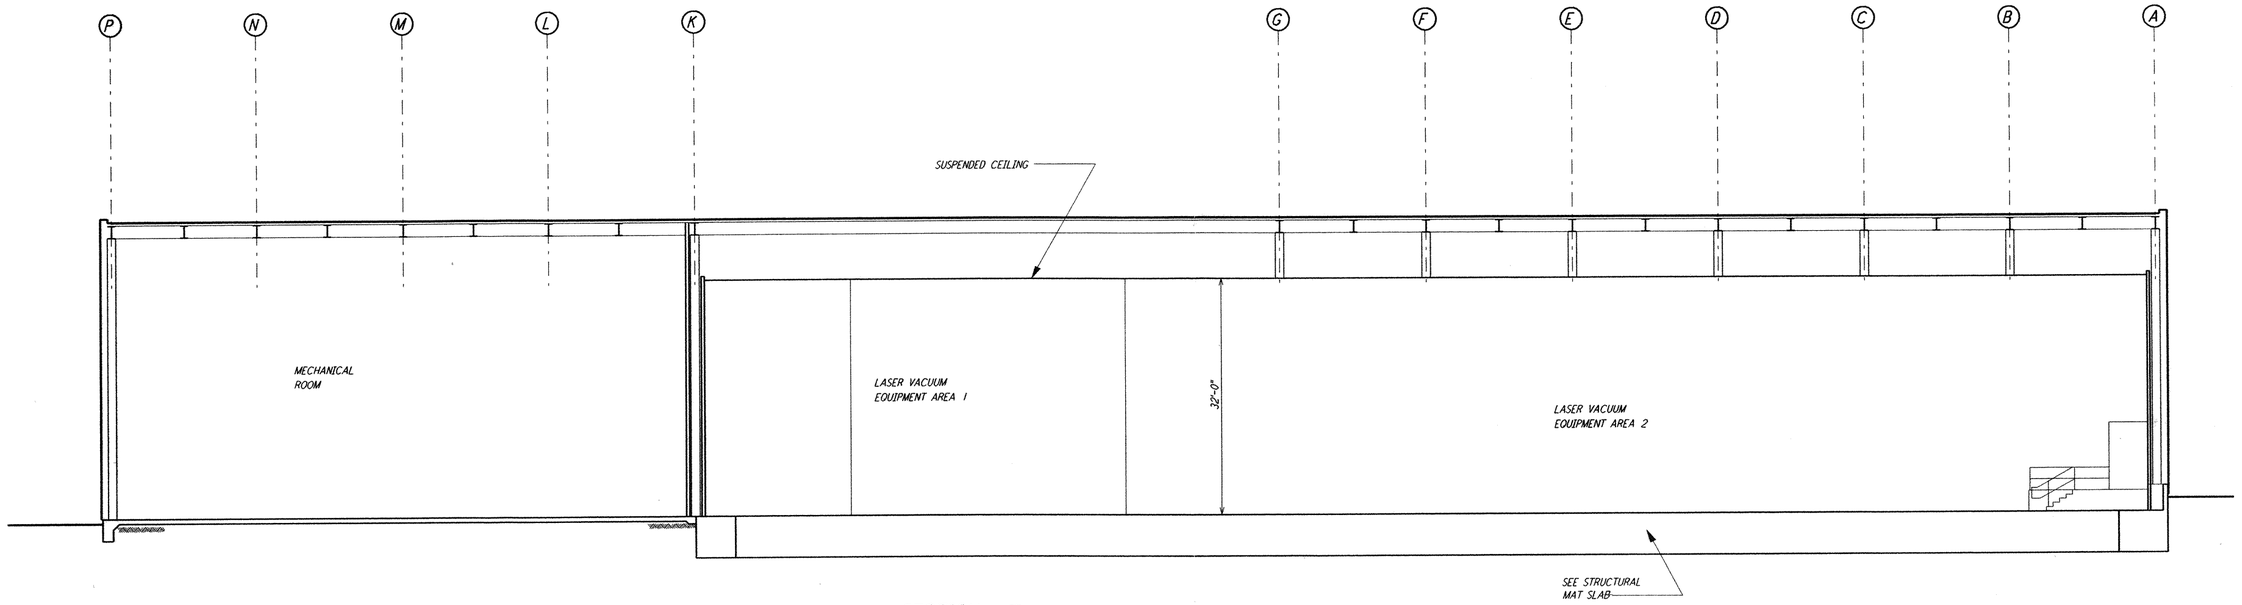

SECTION A
1/8"=1'-0" LA-A-101

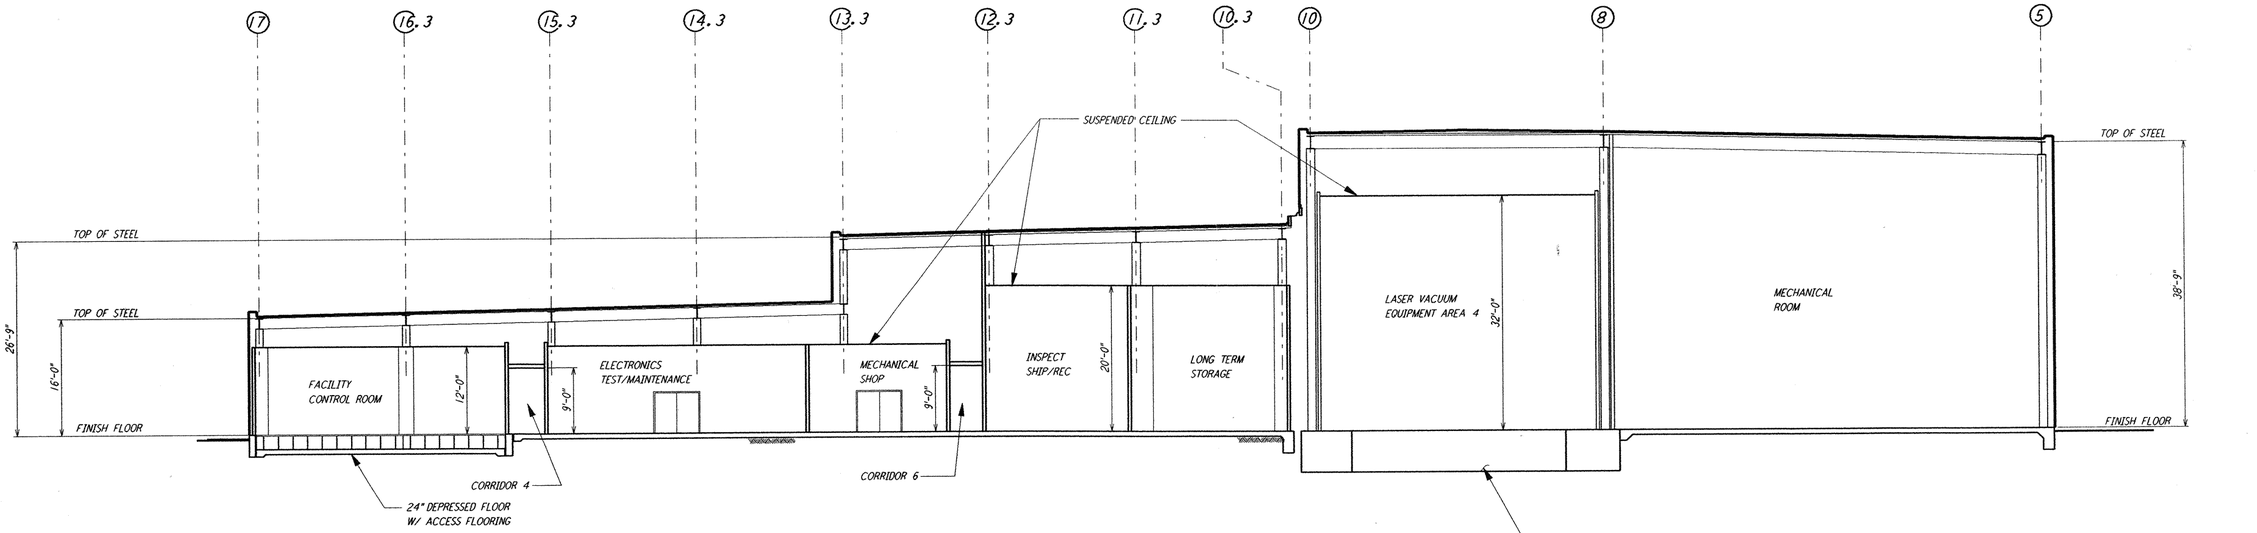

SECTION B
1/8"=1'-0" LA-A-107

REVISION NO.	DATE	APRD BY	DESCRIPTION OF REVISION
9			
8			
7			
6			
5			
4			
3			
2			
1			

ISSUE NO.	DATE	APRD BY	ISSUED FOR
J			
H			
G			
F			
E			
D			
C			
B			
A	10/31/95	TDM	PRELIMINARY DESIGN REVIEW

DATE	10-31-95	
DRAWN	CKT/KR	
CHECKED		
ENGINEER		
PROJ MGR		

PARSONS
100 WEST WALNUT STREET
PASADENA, CALIFORNIA

LIGO
CALIFORNIA INSTITUTE OF TECHNOLOGY
MASSACHUSETTS INSTITUTE OF TECHNOLOGY

LASER INTERFEROMETER
GRAVITATIONAL-WAVE OBSERVATORY
SITE NO. 2 - LIVINGSTON, LOUISIANA

TITLE: CORNER STATION LVEA AND OSB SECTIONS

SCALE	CONTRACT NUMBER	PROJECT NUMBER
AS NOTED	PP150969	8094

SHEET NUMBER: LA-A-151
REVISIONS: A

LIGOLAF.BDR

Tue Oct 31 00:25:40 1995 s3-v18b2 J:\PLOTS\QUEUES\V18B2\AR151H.PRF