not be reproduced, copied, loaned, exhibited, or used in any other way, except by written consent from **PARSONS** to the borrower.

This document and the design it covers are the property of **PARSONS**. They are loaned only with the borrower's expressed written agreement that they will

DATE: 06/13:96 TIME: 16:17:00
DESIGN FILE: I:\ligo\site2\ar\laa202.d3z

NOTE:
1. SEE SPECIFICATIONS FOR ADDITIONAL INFORMATION AND SCHEDULES
2. PROVIDE CONTROL JOINTS @ 40'-0" O.C. MAX THROUGHOUT LVEA AREAS - AT GRID LINES AND WHERE OTHERWISE INDICATED.

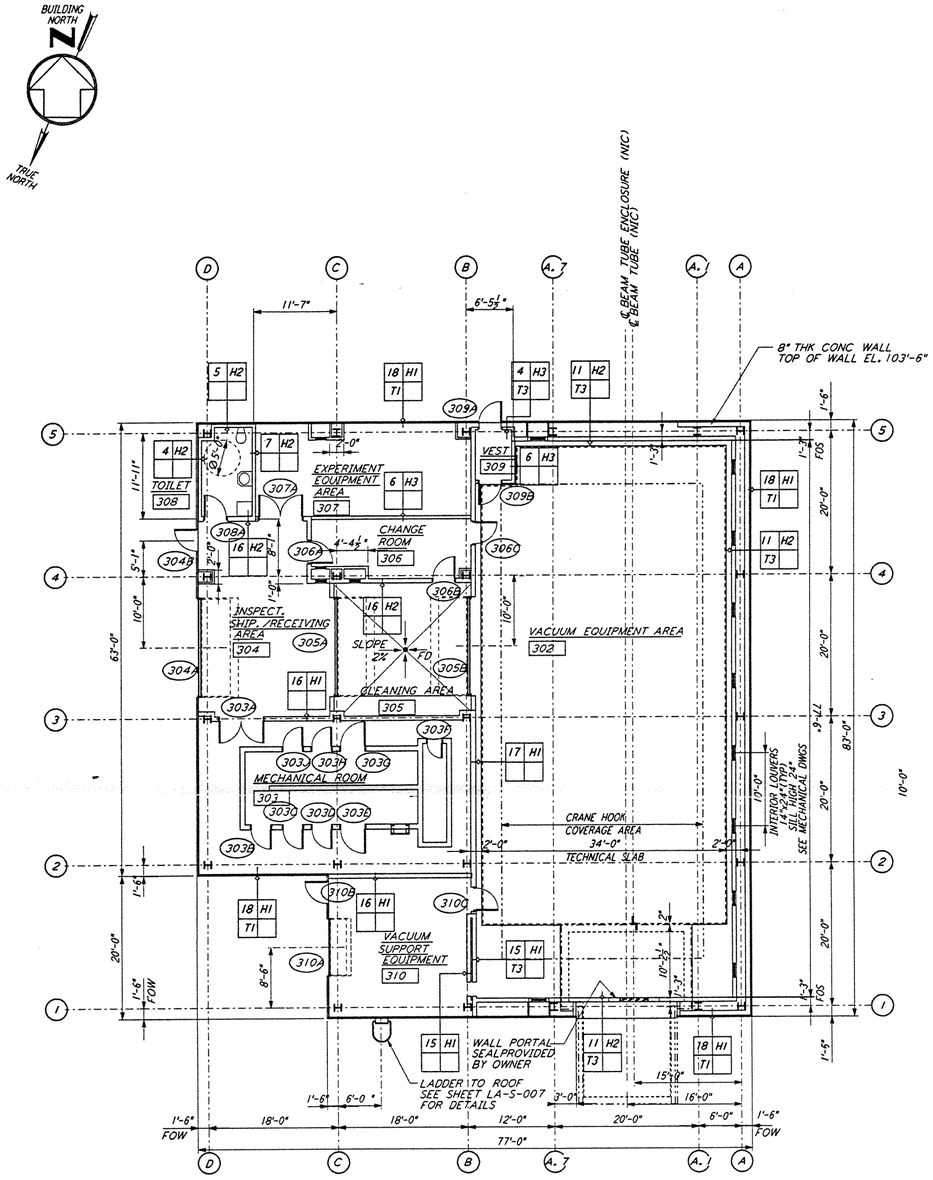

END STATION "B" FLOOR PLAN (2 / LA-A-202)
1/8"=1'-0"

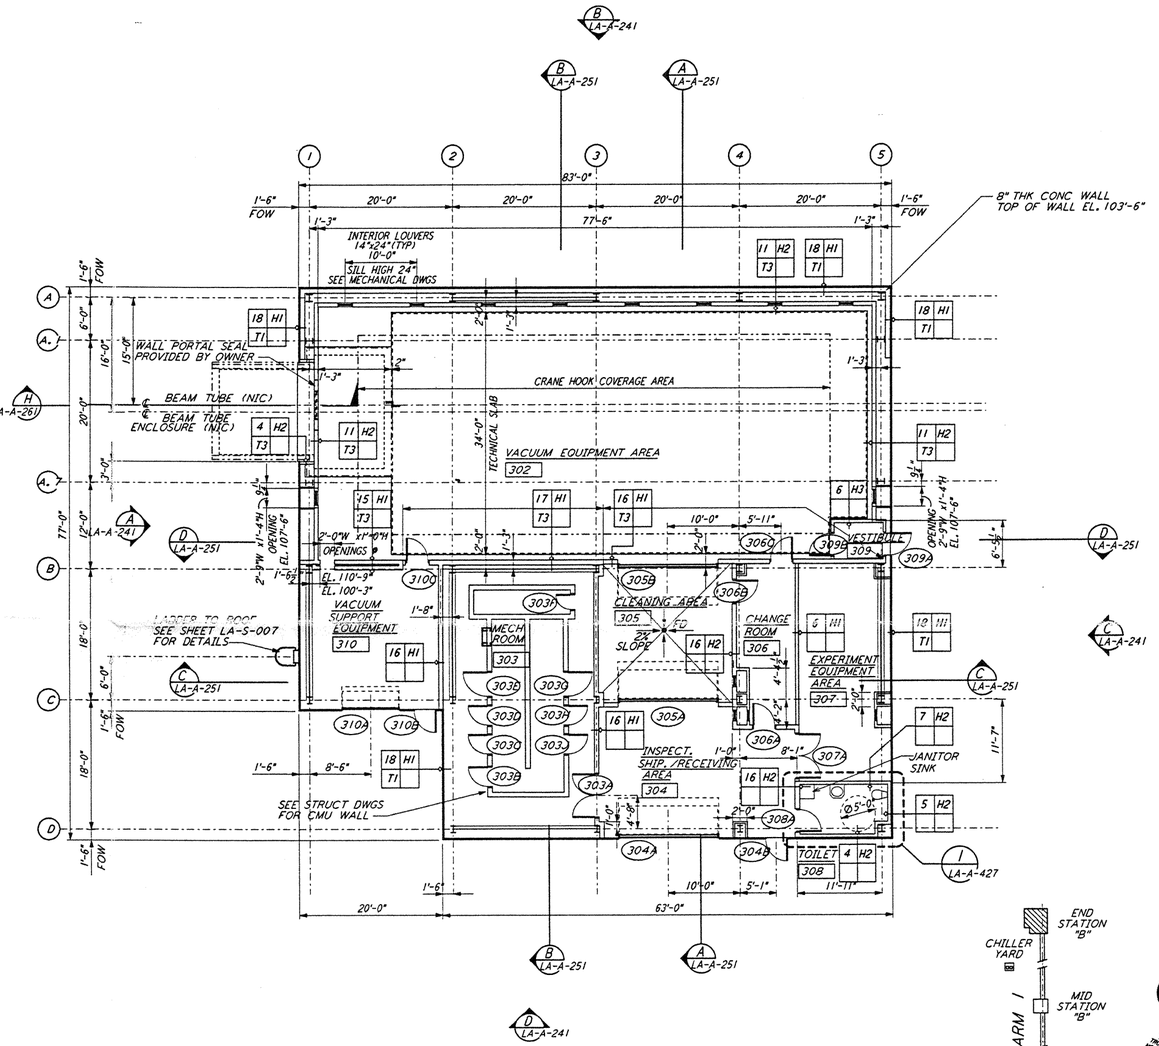

END STATION "A" FLOOR PLAN (1 / LA-A-202)
1/8"=1'-0"

0 8 16 24 32FT
1/8" = 1'-0"

DATUM POINT EL +100.00 = 57.46' (END STATION "B")
DATUM POINT EL +100.00 = 61.49' (END STATION "A")

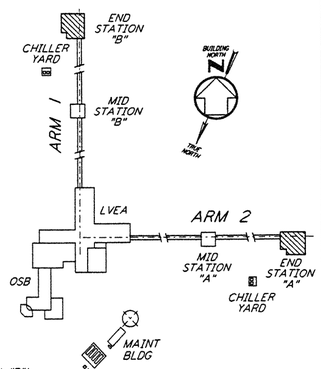

KEY PLAN
LIGO-D960893-B-O

REFERENCES	DRAWING NO.	DESCRIPTION

REVISIONS	NO.	DATE	BY	CHKD	ENGR	PROJ	DESCRIPTION
	B	6-14-96	CKT	BK	SF	TDM	FINAL DESIGN REVIEW
	A	10/31/95		SF	SF	TDM	PRELIMINARY DESIGN REVIEW

DRAWN	CKT
CHECKED	
ENGINEER	
PROJ	

PARSONS
100 WEST WALNUT STREET
PASADENA, CALIFORNIA

LIGO
CALIFORNIA INSTITUTE OF TECHNOLOGY
MASSACHUSETTS INSTITUTE OF TECHNOLOGY

LASER INTERFEROMETER GRAVITATIONAL-WAVE OBSERVATORY
SITE NO. 2 - LIVINGSTON, LOUISIANA

TITLE: ARCHITECTURAL END STATIONS FLOOR PLANS

SCALE	CONTRACT NUMBER	PROJECT NUMBER
AS NOTED	PP150969	8094

SHEET NUMBER: LA-A-202
REVISIONS: B

LIGOLAF3.BOR

Thu Jun 13 16:16:03 1996 s:\v3812 J:\PLOTS\DRIVE\SVD812\VAR\202A.PRF