not be reproduced, copied, loaned, exhibited, or used in any other way, except by written consent from **PARSONS** to the borrower.

This document and the design it covers are the property of **PARSONS**. They are loaned only with the borrower's expressed written agreement that they will

DATE: 10/30:95 TIME: 19:20:51
DESIGN FILE: I:\ligo\site2\st\las111.dgz

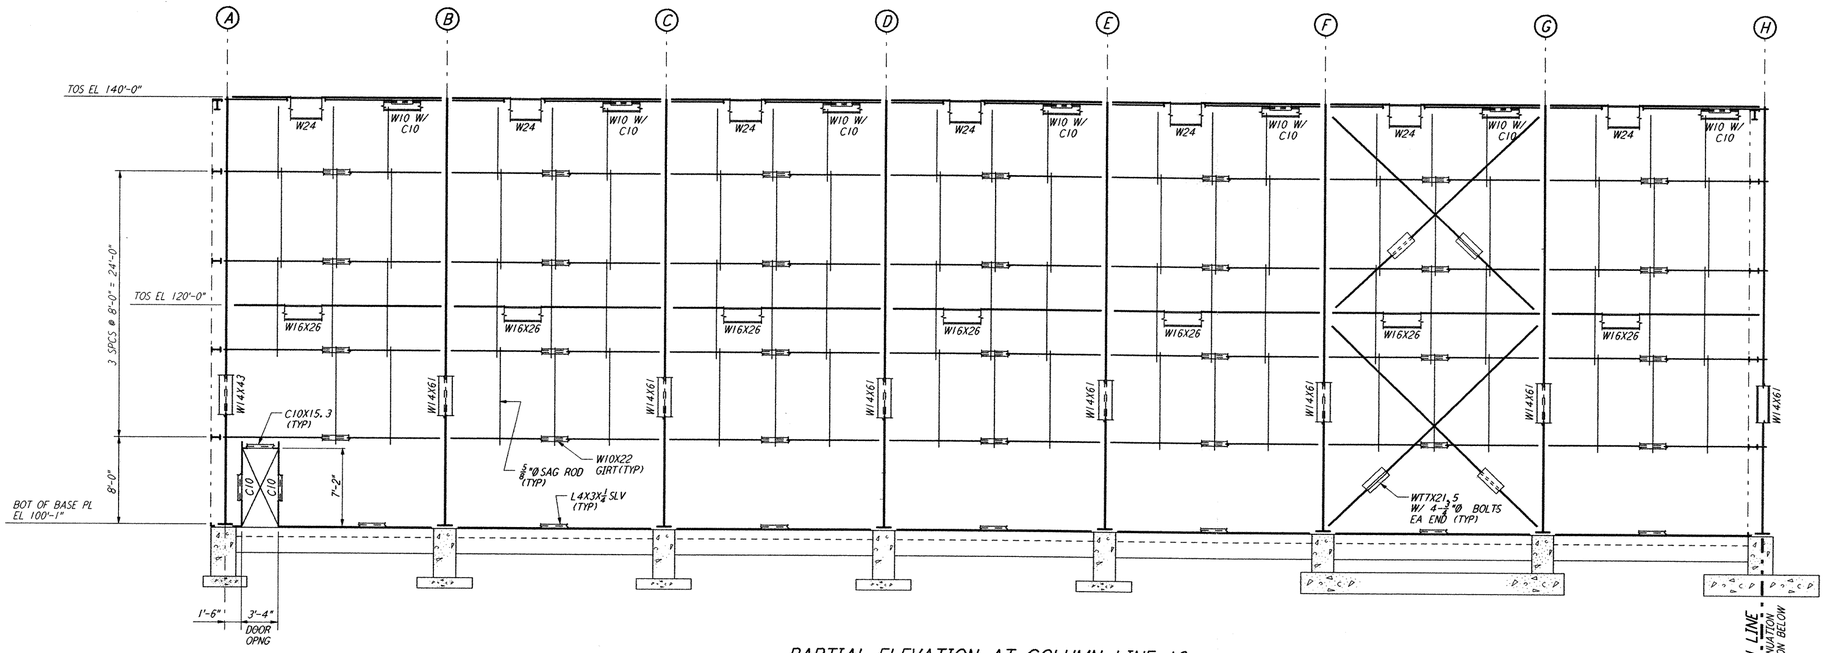

PARTIAL ELEVATION AT COLUMN LINE 10
3/16" = 1'-0"

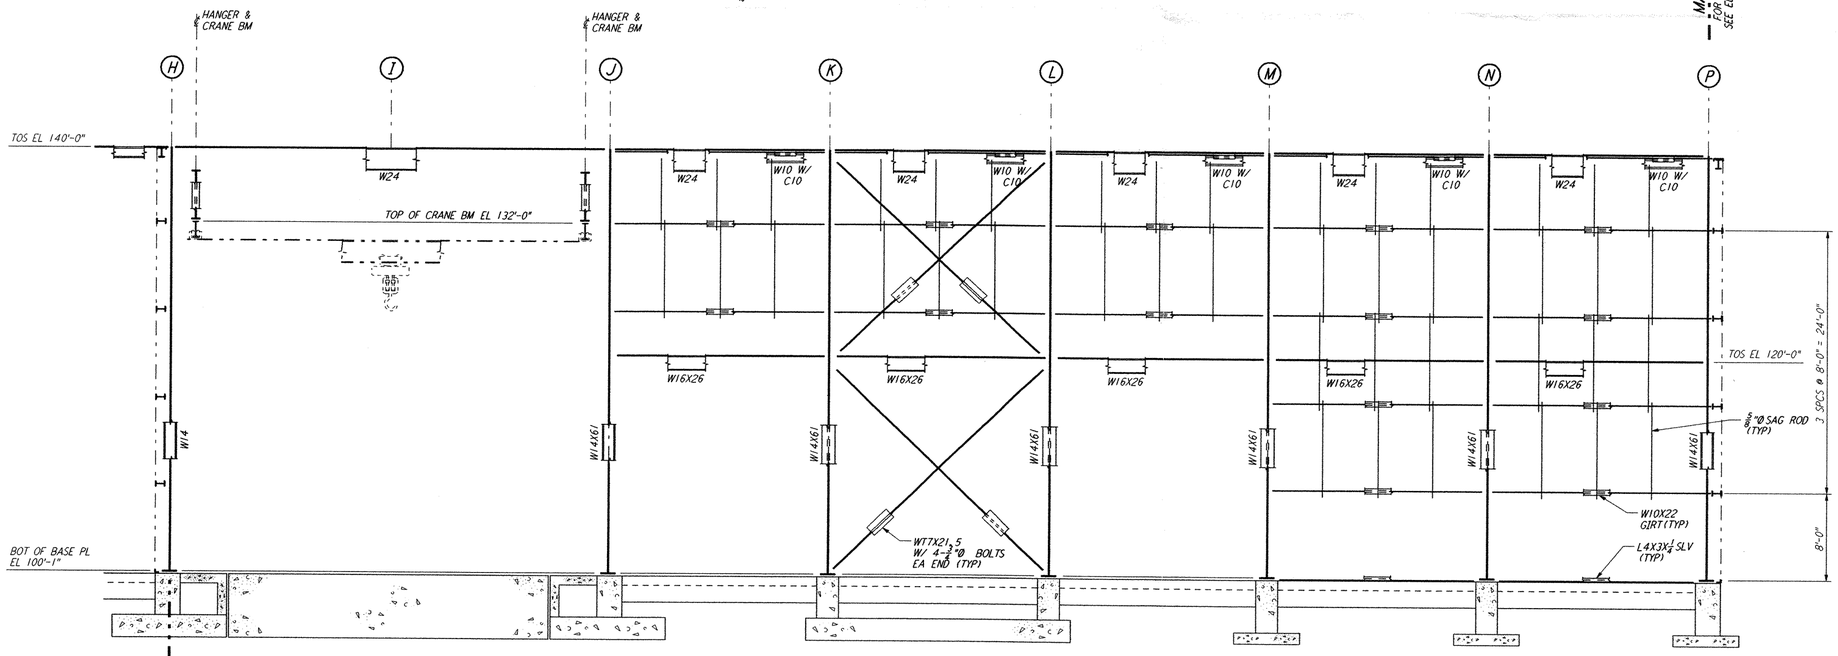

PARTIAL ELEVATION AT COLUMN LINE 10
3/16" = 1'-0"

0 4 8 12 16 20FT
3/16" = 1'-0"

LIGO-D960927-A-O

REVISION NO.	DATE	APRD BY	DESCRIPTION OF REVISION
9			
8			
7			
6			
5			
4			
3			
2			
1			

ISSUE NO.	DATE	APRD BY	ISSUED FOR
J			
H			
G			
F			
E			
D			
C			
B			
A	10-31-95	TDM	PRELIMINARY DESIGN REVIEW

DATE	10-31-95	
DRAWN	MCS	
CHECKED		
ENGINEER		
PROJ MGR		

PARSONS
100 WEST WALNUT STREET
PASADENA, CALIFORNIA

LIGO
CALIFORNIA INSTITUTE OF TECHNOLOGY
MASSACHUSETTS INSTITUTE OF TECHNOLOGY

LASER INTERFEROMETER GRAVITATIONAL-WAVE OBSERVATORY
SITE NO. 2 - LIVINGSTON, LOUISIANA

TITLE: CORNER STATION (LVEA) FRAMING ELEVATIONS SHEET 4

SCALE	CONTRACT NUMBER	PROJECT NUMBER
AS NOTED	PP150969	8094

SHEET NUMBER: LA-S-111
REVISIONS: A

LIGOLAF.BDR

Mon Oct 30 19:19:15 1995 s3-v1862 J:\PLOTS\QUEUES\V18B2\ST111.PRF