DATE: 10/30:95 TIME: 22:33:25
DESIGN FILE: I:\ligo\sitel\st\was304.dgz

not be reproduced, copied, loaned, exhibited, or used in any other way, except by written consent from PARSONS to the borrower.

This document and the design it covers are the property of PARSONS. They are loaned only with the borrower's expressed written agreement that they will

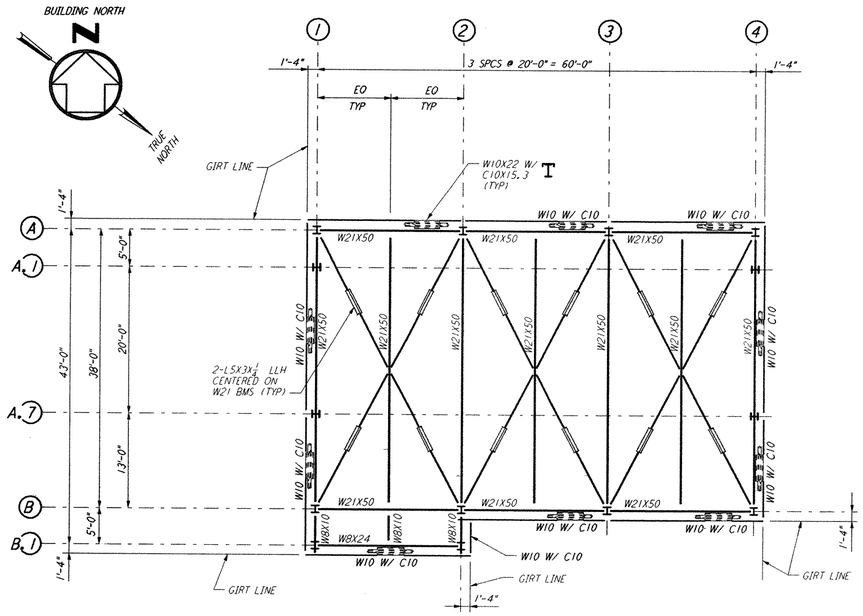

HIGH ROOF FRAMING PLAN

1/8" = 1'-0"

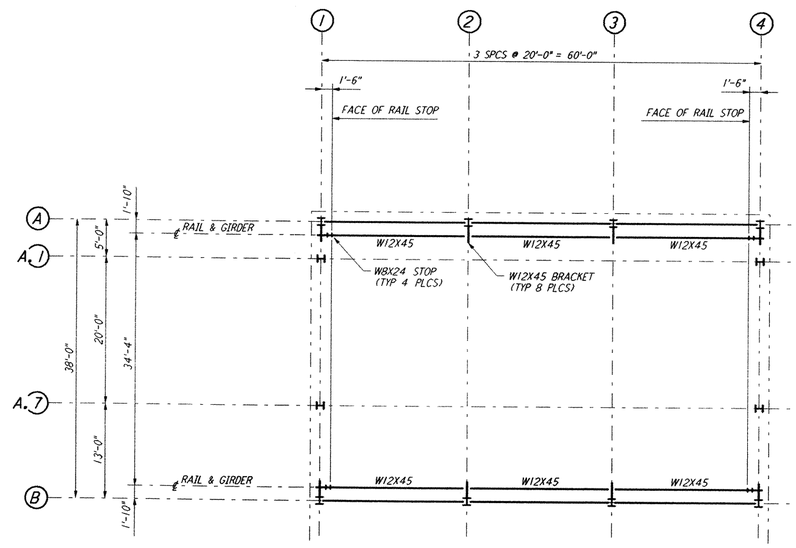

CRANE GIRDER FRAMING PLAN

1/8" = 1'-0"

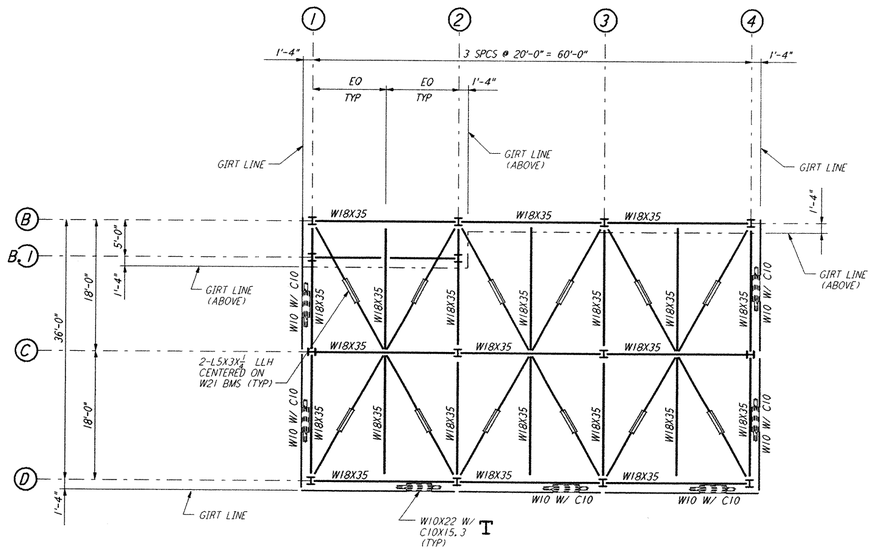

LOW ROOF FRAMING PLAN

1/8" = 1'-0"

0 8 16 24 32FT
1/8" = 1'-0"

REVISION NO.	DATE	APRD BY	DESCRIPTION OF REVISION
9			
8			
7			
6			
5			
4			
3			
2			
1			

ISSUE NO.	DATE	APRD BY	ISSUED FOR
J			
H			
G			
F			
E			
D			
C			
B			
A	10-31-95	TDM	PRELIMINARY DESIGN REVIEW

DATE	10-31-95	
DRAWN	MCS	
CHECKED		
ENGINEER		
PROJ MGR		

PARSONS
100 WEST WALNUT STREET
PASADENA, CALIFORNIA

LIGO
CALIFORNIA INSTITUTE OF TECHNOLOGY
MASSACHUSETTS INSTITUTE OF TECHNOLOGY

LASER INTERFEROMETER GRAVITATIONAL-WAVE OBSERVATORY
SITE NO. 1 - HANFORD, WASHINGTON

TITLE	SCALE	CONTRACT NUMBER	PROJECT NUMBER
END STATION ROOF & CRANE GIRDER FRAMING PLANS	AS NOTED	PP150969	8094
	SHEET NUMBER: WA-S-304		REVISIONS: A

LIGO-D961457-A-D

LIGOWAF.BDR

Mon Oct 30 22:32:52 1995 S3-V18B2 J:\PLOTS\QUEUES\V18B2\ST304A.PRF