This document and the design it covers are the property of PARSONS. They are loaned subject to the borrower's expressed written agreement that they will not be reproduced, copied, loaned, exhibited, or used in any other way, except by written consent from PARSONS to the borrower.

NOTES:

1. SEE SHEET RG-C-002 FOR GENERAL NOTES, LEGEND AND ABBREVIATIONS.

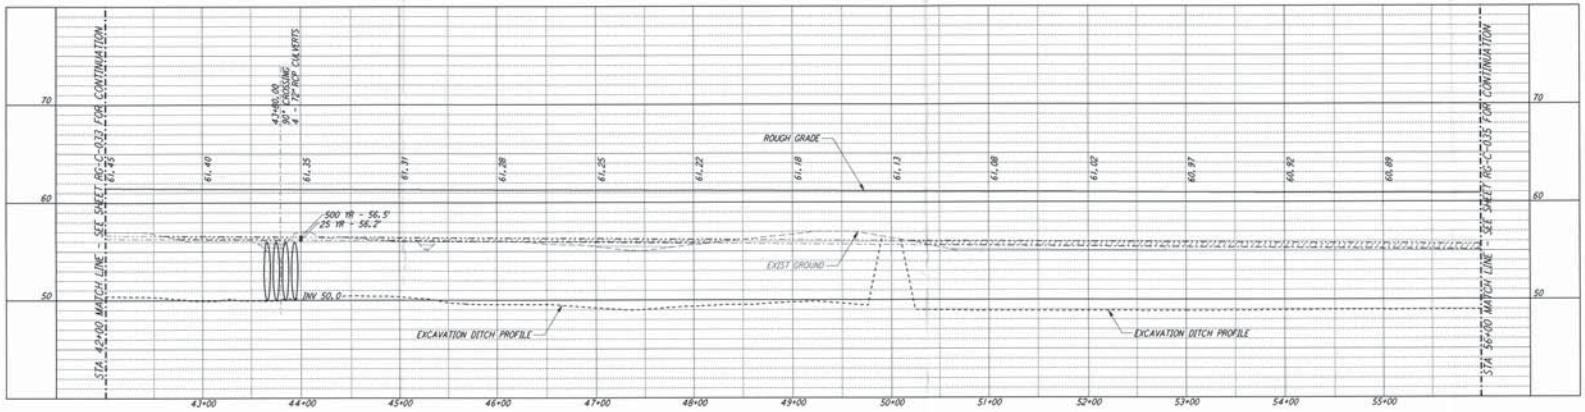

PROFILE

SCALES: HORIZ. 1" = 50'
VERT. 1" = 5'

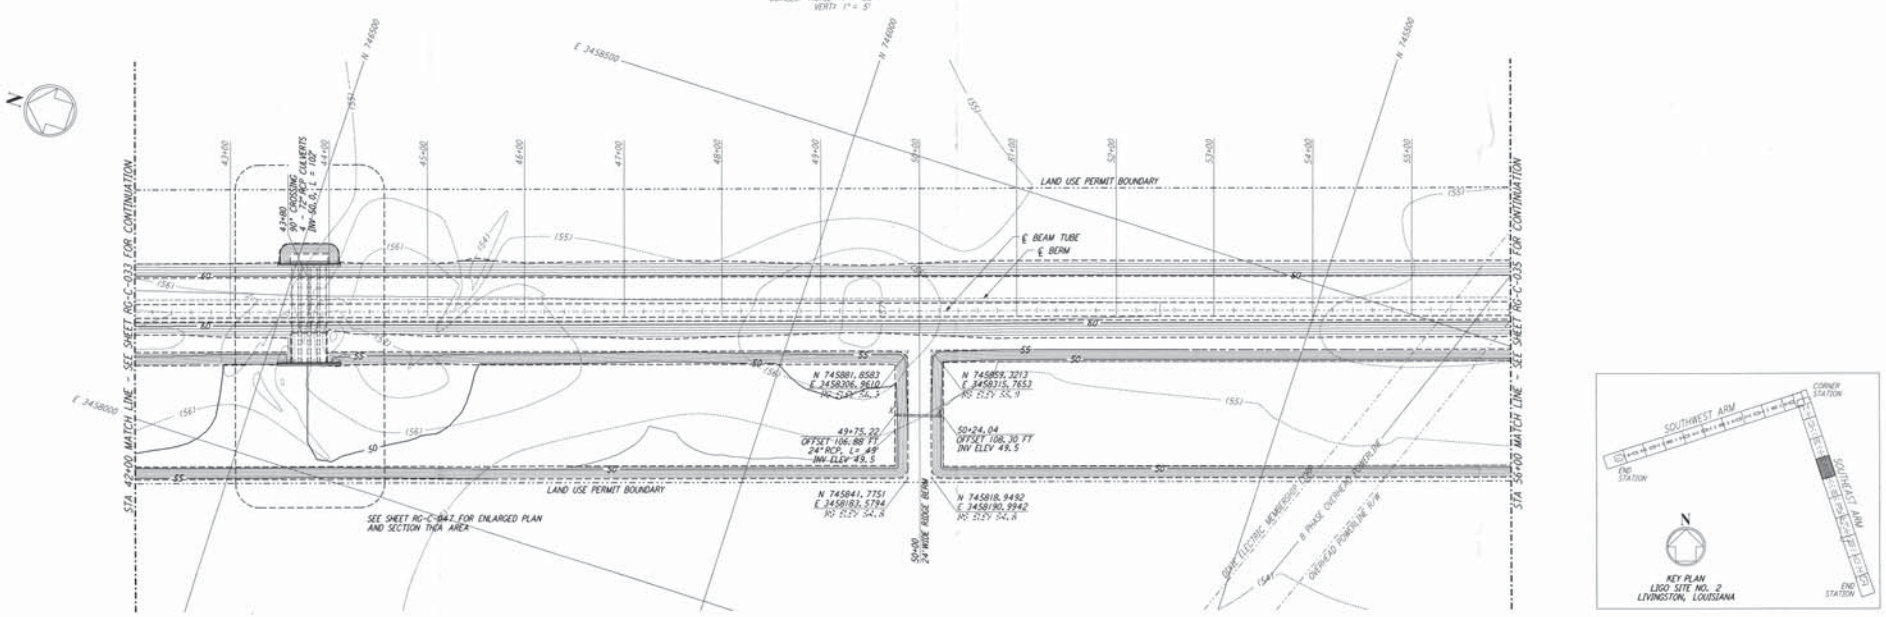

PLAN

SCALE: 1" = 50'

GRAPHIC SCALES

HORIZ SCALE 1" = 50'

VERT SCALE 1" = 5'

LIGO-0961739-M-D

REVISION NO.	DATE	APRD BY	DESCRIPTION OF REVISION
9			
8			
7			
6			
5			
4			
3			
2			
1			

ISSUE NO.	DATE	APRD BY	ISSUED FOR
9			
8			
7			
6			
5			
4			
3			
2			
1	8/11/95	JJB	FINAL DESIGN REVIEW

DATE	8/11/95		
DRAWN	WRB	WRB	
CHECKED	MGP	MGP	
SECT HD			
PROJ MGR			
CLIENT			

PARSONS
100 WEST WALNUT STREET
PASADENA, CALIFORNIA

LIGO
CALIFORNIA INSTITUTE OF TECHNOLOGY
MASSACHUSETTS INSTITUTE OF TECHNOLOGY

LASER INTERFEROMETER
GRAVITATIONAL-WAVE OBSERVATORY
ROUGH GRADING - LIVINGSTON, LA

TITLE: ROUGH GRADING
SOUTHEAST ARM
PLAN AND PROFILE
STA 42+00 TO STA 56+00

SCALE: AS NOTED | CONTRACT NUMBER: PP150969 | PROJECT NUMBER: 8094

SHEET NUMBER: RG-C-034 | REVISION: 1

LIGORGFSJB01

tkm Aug 14 09:08:57 1995 s3-v36b2 J:\PLOTS\DUELIES\V3682\CE034.PRF