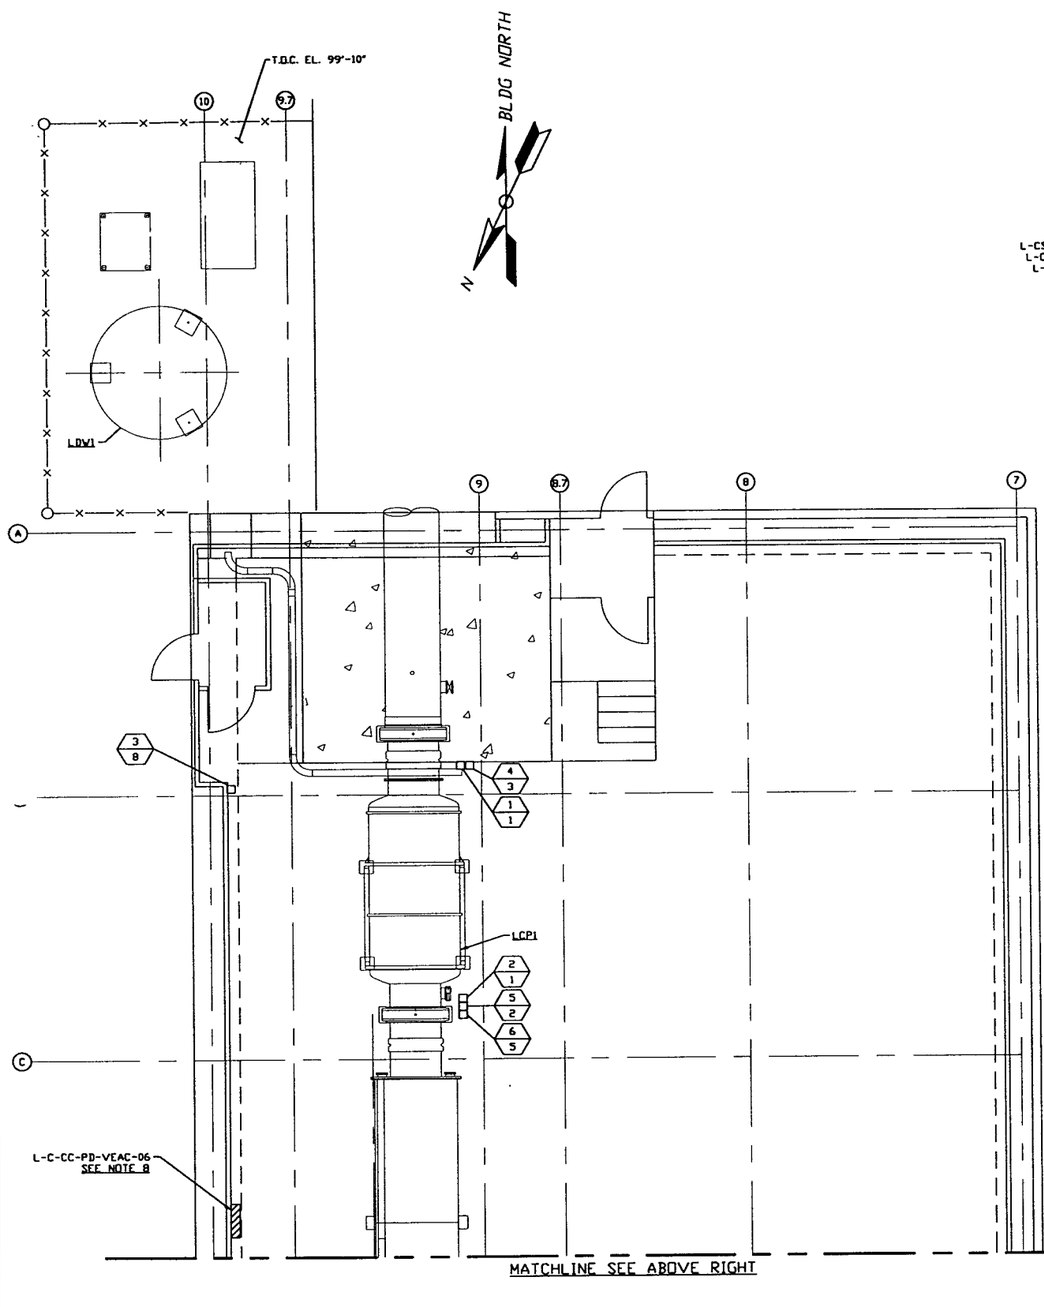

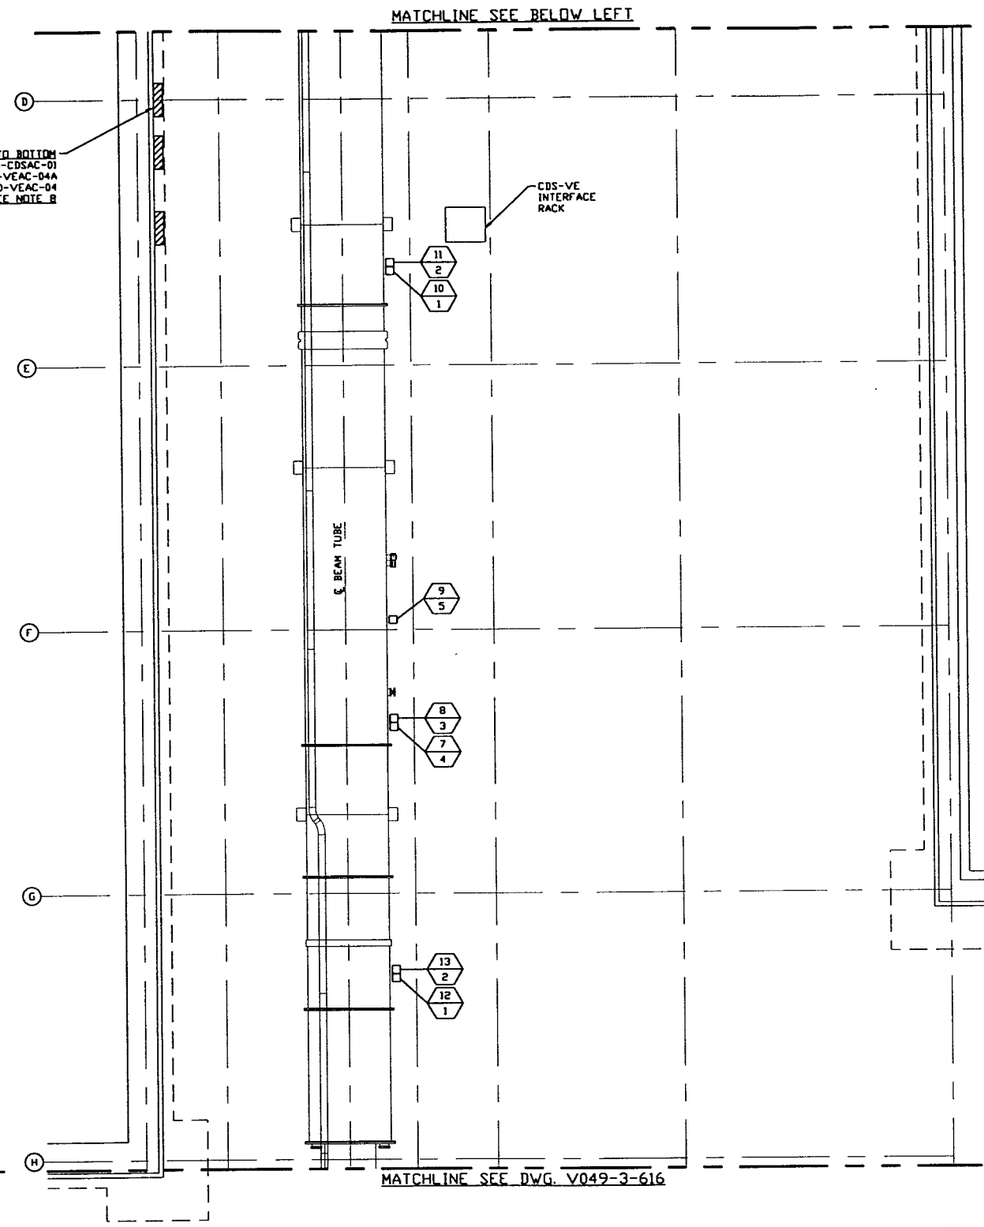

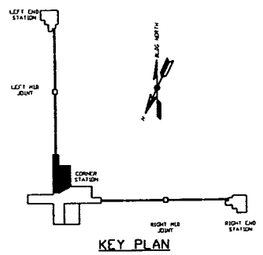

KEY PLAN

NOTES:

1.) FOR ELECTRICAL INSTALLATION DETAILS SEE PSI DVG. V049-3-006.
2.) CONDUIT IS SHOWN DIAGRAMMATICALLY AND SHALL BE FIELD VERIFIED SO AS TO OPTIMIZE SUPPORTING MEANS AND TO AVOID INTERFERENCES WITH PIPING SYSTEMS.
3.) ALL RECEPTACLES SHALL BE IDENTIFIED WITH PANEL AND CKT. NUMBER.
4.) EACH 3Ø CIRCUIT SHALL HAVE DEDICATED NEUTRAL AND GROUND.
5.) FOR GENERAL NOTES & LEGEND SEE PSI DVG. #V049-3-001 SHT. 1.
6.) FOR LIST OF CIVIL CONTRACTOR REGERENCE DWGS. WITH CURRENT REVISIONS SEE PSI DVG. #V049-3-001 SHT. 2.
7.) FOR DISTRIBUTION SYSTEM FEEDER SCHEDULE SEE PSI DVG. #V049-3-620.
8.) POWER DISTRIBUTION PANELS ARE FURNISHED BY OTHERS.
9.) ALL CONDUIT SHALL BE EMT UNLESS OTHERWISE NOTED.

LEFT BEAM MANIFOLD PLAN @ EL. 100'-0"

PRELIMINARY NOT FOR CONSTRUCTION

LIGO - D970122 - 00 - V

PROPRIETARY AND CONFIDENTIAL
THIS DOCUMENT CONTAINS PROPRIETARY INFORMATION BELONGING TO PROCESS SYSTEMS INTERNATIONAL, INC. OR ITS ASSOCIATED COMPANIES AND SHALL BE USED SOLELY FOR THE PURPOSE FOR WHICH IT WAS SUPPLIED. IT SHALL NOT BE COPIED, REPRODUCED OR OTHERWISE USED, NOR SHALL SUCH INFORMATION BE FURNISHED IN WHOLE OR IN PART TO OTHERS EXCEPT IN ACCORDANCE WITH THE TERMS OF ANY AGREEMENT UNDER WHICH IT WAS SUPPLIED OR WITH THE PRIOR WRITTEN CONSENT OF PROCESS SYSTEMS INTERNATIONAL, INC. AND SHALL BE RETURNED UPON REQUEST.

REFERENCE DRAWINGS

DWG. NO.	DESCRIPTION	DWG. NO.	DESCRIPTION
V049-3-620	DISTRIBUTION SYSTEM FEEDER SCHEDULE LOUISIANA		
V049-3-316	POWER PLAN LOUISIANA VERTEX SECTION		
V049-3-006	ELECTRICAL INSTALLATION DETAILS		
V049-3-003	WASHINGTON OVERALL SITE PLAN		
V049-3-001	GENERAL NOTES & LEGEND		

UNLESS OTHERWISE SPECIFIED
DIMENSIONS ARE IN INCHES
TOLERANCES:
FRACTIONAL ±
ANGULAR: MACH ±2° BEND ±2°
TWO PLACE DECIMAL ± .01
THREE PLACE DECIMAL ± .005
FINISH: RMS
BREAK CORNERS SHARP OUT.
REMOVE ALL BURRS

DO NOT SCALE THIS DRAWING
USED ON
NEXT ASS'Y

REV	DESCRIPTION	CHKD	DRWN	DATE	DEC#
0	ISSUE FOR LA DESIGN REVIEW	RES	D.Wa	02.24.97	0430

ISSUE DESCRIPTION

PROCESS SYSTEMS INTERNATIONAL INC.
20 WALKUP DR. WESTBOROUGH, MASSACHUSETTS 01581 USA

POWER PLAN
LIGO VACUUM EQUIPMENT
LOUISIANA SITE
LEFT BEAM MANIFOLD

CAD FILE	SIZE	DWG. NO.	REV.
V0493617	D	V049-3-617	0
SCALE 3/16" = 1' - 0"		SHEET 1 OF 1	

8 7 6 5 4 3 2 1