NOTES: (UNLESS OTHERWISE SPECIFIED)

REV.	DATE	DCN #	DRAWING TREE #
A	1-18-06	LIGO-D060004-00	

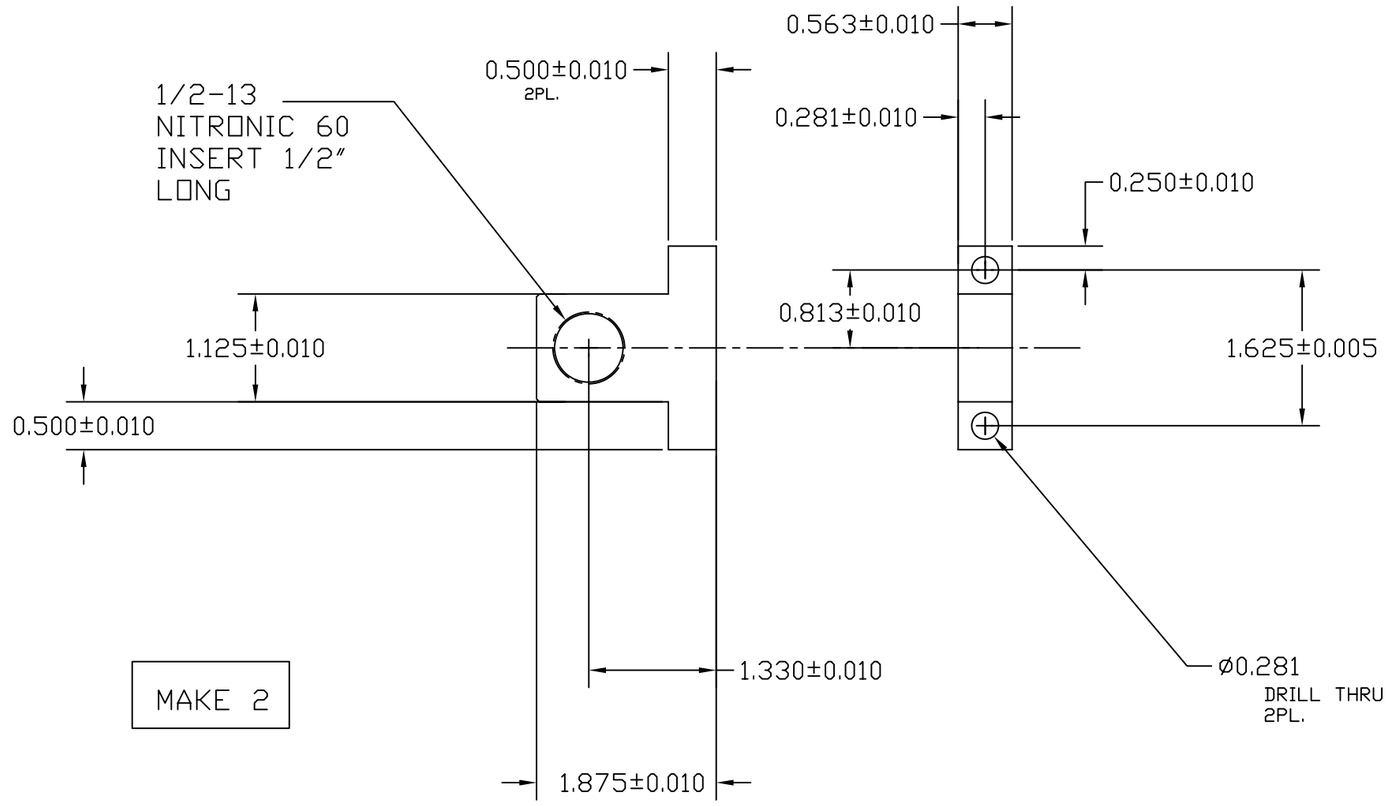

ITEM NO.	REQ.	SPARE	TOT.	PART NUMBER	DESCRIPTION	SUPPLIER
	QUANTITY					

PARTS LIST

UNLESS OTHERWISE SPECIFIED:
DIMENSIONS ARE IN INCHES
TOLERANCES:
XX ± .01
XXX ± .005
ANGULAR± 3 DEG
MATERIAL: ALUM 6061 T-6
FINISH: N/A

	DATE	NAME
DRAWN	1/11/06	KENM
CHECKED		

COMMENTS:

LIGO — CALIFORNIA INSTITUTE OF TECHNOLOGY
MASSACHUSETTS INSTITUTE OF TECHNOLOGY

SYSTEM: LASTI
SUB-SYSTEM: QUAD SUSPENSION
NEXT ASSY: D060145-A
PART NAME: X-PLATE ADJUSTMENT BRACKET

SIZE: C | DWG. NO.: D060004-A | REV:

SCALE: | SHEET 1 OF 1

FILE NAME/LOCATION: D060004-A