NOTES: (UNLESS OTHERWISE SPECIFIED)
1. BREAK ALL SHARP EDGES .01/.02 X 45°
2. ALL DIMENSIONS IN INCHES

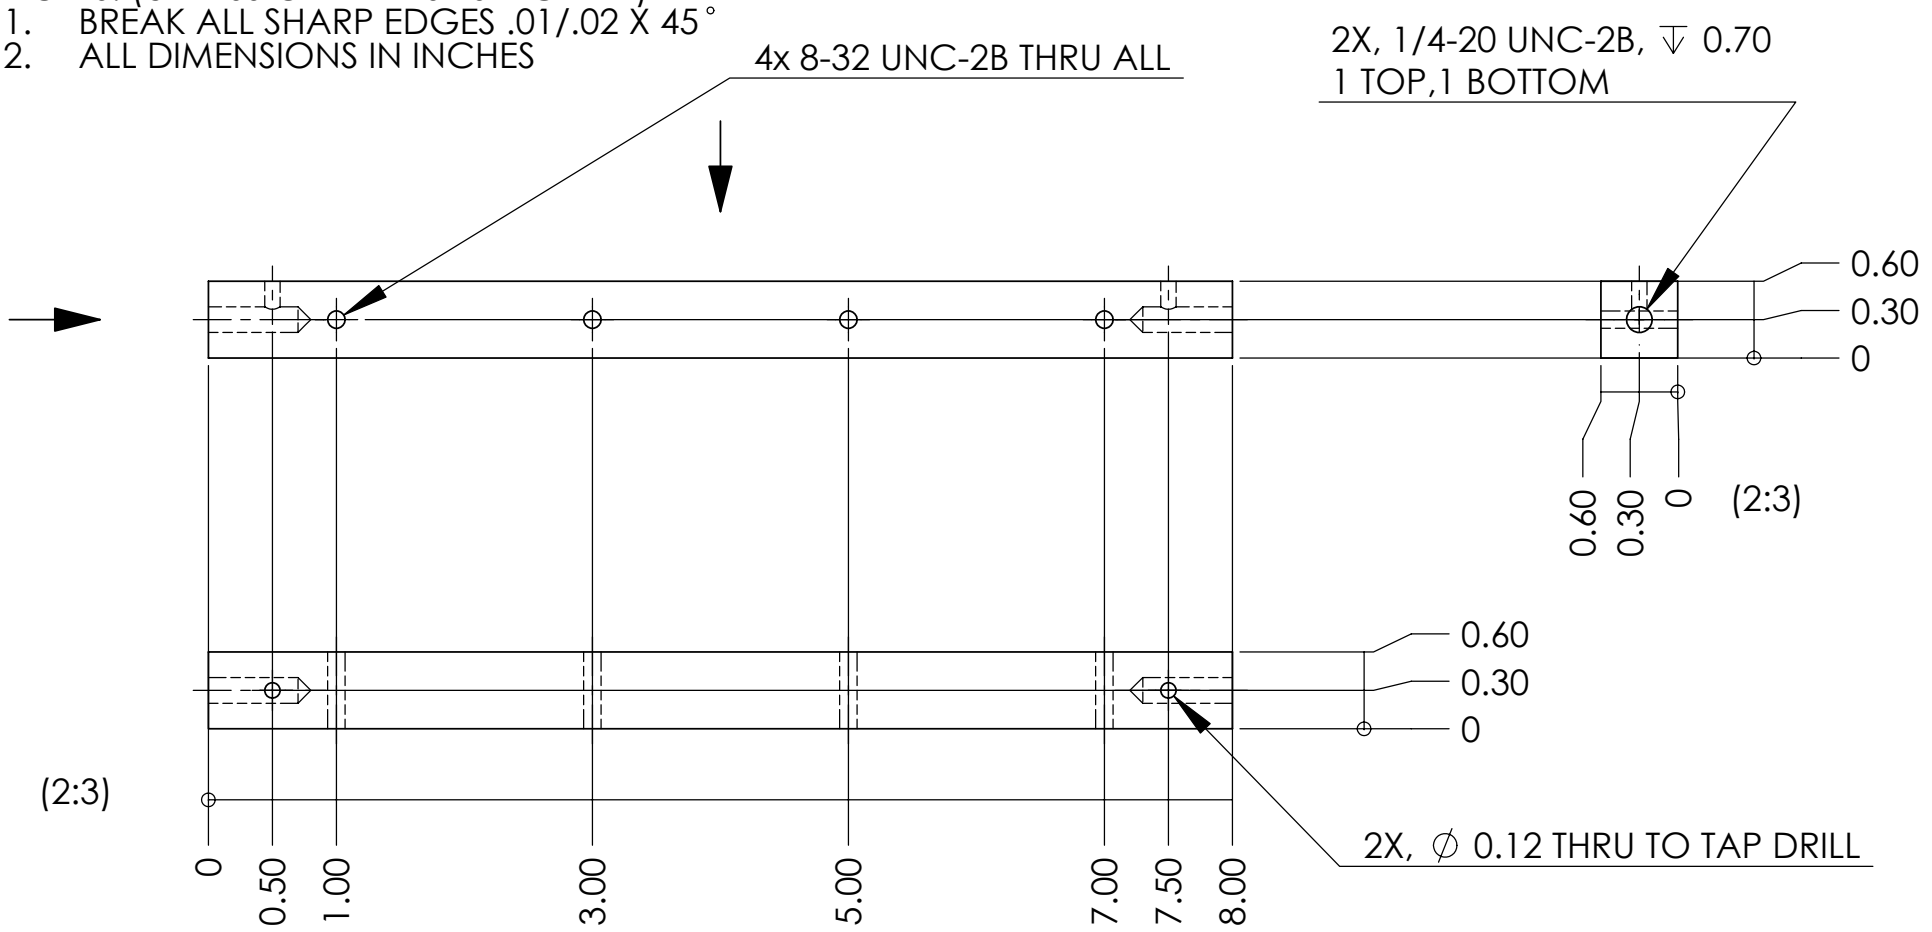

		NAME	DATE
UNLESS OTHERWISE SPECIFIED:	DRAWN	E.INNERHOFER	05/2006
DIMENSIONS ARE IN INCHES TOLERANCES ARE: ± 5/1000 INCH ANGULAR: ± .25°	CHECKED		
	ENG APPR.		
	MFG APPR.		
INTERPRET GEOMETRIC TOLERANCING PER:	Q.A.		
MATERIAL: Aluminum	COMMENTS:		
FINISH: 64			
DO NOT SCALE DRAWING			

Massachusetts Institute of Technology
LIGO project

TITLE:
25pin in-vacuum D-sub holder-side-plate

SIZE	DWG. NO.	REV
A	LIGO-D060177-00-R	00

SCALE: 2:3 | SHEET 1 OF 1

SolidWorks Educational License
Instructional Use Only

4 3 2 1