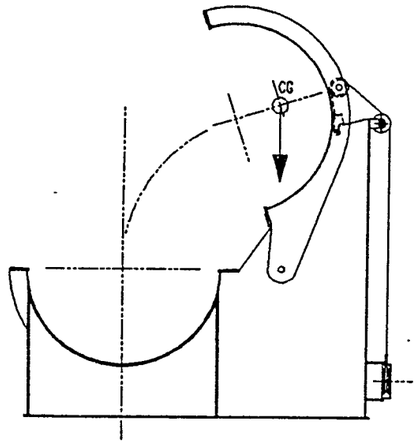

OPEN CONFIGURATION

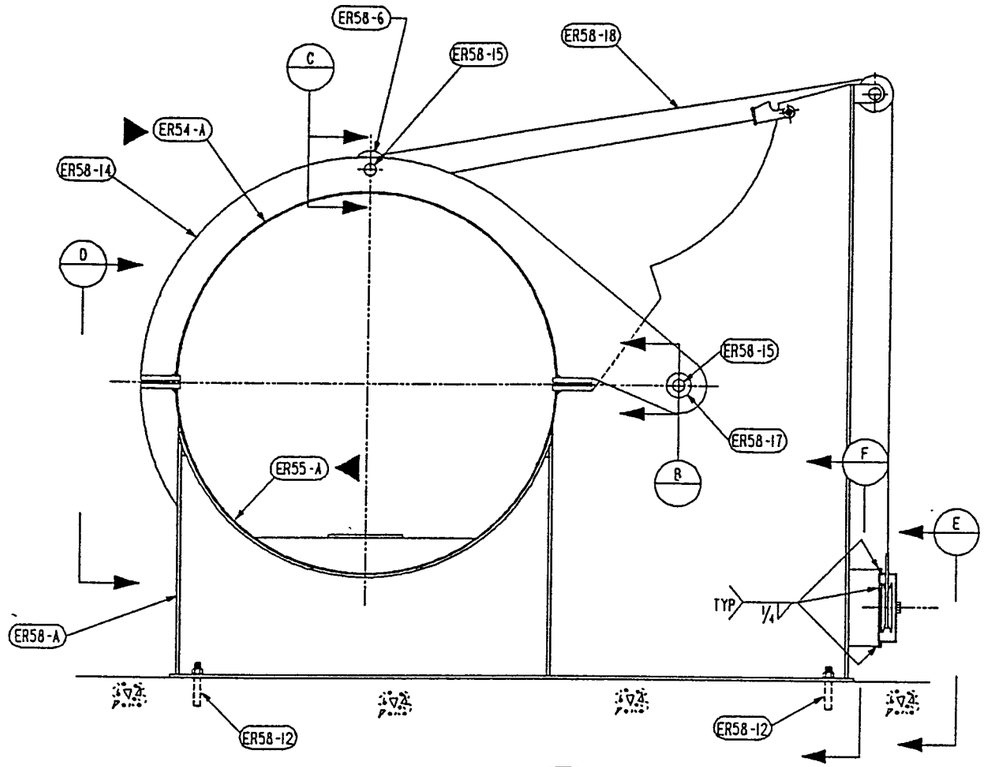

SECTION A ER51

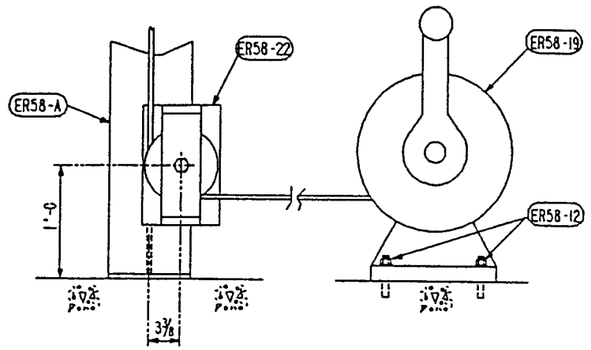

SECTION E

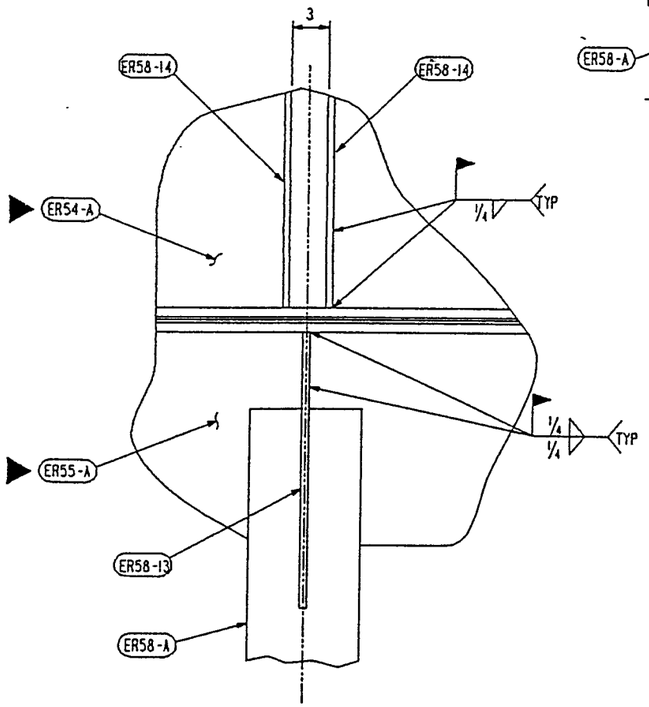

SECTION D

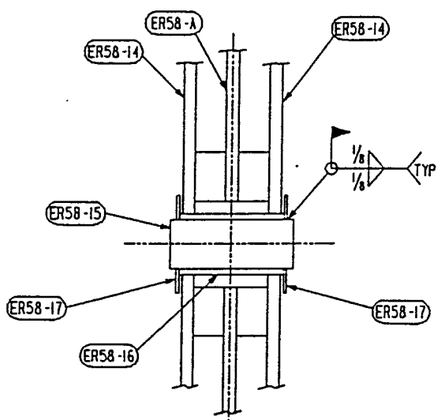

SECTION B

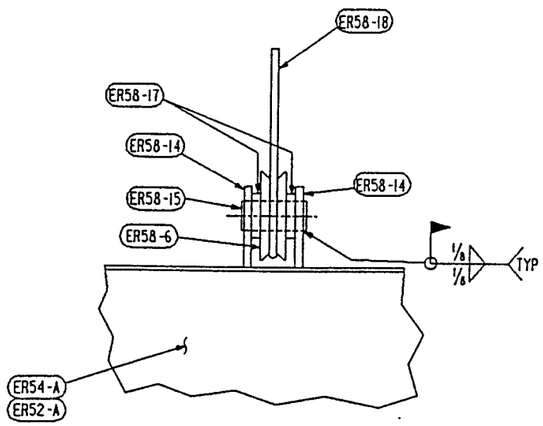

SECTION C

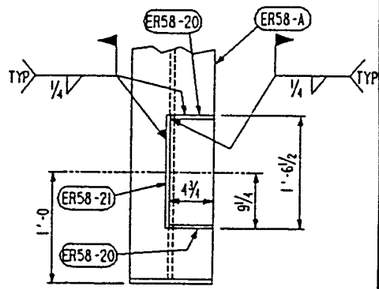

SECTION F

NOTES:

1.- WORK THIS DWG WITH ER-51 AND ER-58.

APPROVED

M. Tellalian CBI 11/10/95 DATE

S Jones CALTECH 11/10/95 DATE

LIGO-D950057-04-B Contractor # CBI ER-57, Rev.4						
Date Received: 11/10/95	LIGO-	Approved:	LIGO-	Approved.	LIGO-	Approved:
	TIM #:	/ /	TDM #:	/ /	Gen'l Transmittal	/ /
	Date:	/ /	Date.	/ /	Date:	/ /

Supplier's/Purchaser's No.

CBI

LIGO PROJECT
LEAK TEST ARRANGEMENT
SADDLE AND HINGE
HELIUM HOOD

Customer's No.

By RDS Chkd RDS Date 2-10-94

J. L. RINGELSTETTER
Engineering Supervisor

Contract No. 930212ER

Dwg. ER-57 Rev. 4

Sheet -

LIGO-D950057-04-B

Revisions	By	Chkd	Date	Remarks
GENERAL REV.	BSA	RDS	3-28-94	
GENERAL	BSA	RDS	3-2-94	
CHANGED PC W'S AS NOTED MODIFY TITLE BLOCK	BSA	RDS	5-5-95	

INDICATES CHANGE FROM PREVIOUS ISSUE

CAD FILE 30212057.DGN

THIS DRAWING HAS BEEN PREPARED BY HOUSTON CONSTRUCTION SERVICES DEPT. (CHCD)

FORM CHC 30 A REV SEP 93