This document and the design it covers are the property of PARSONS. They are loaned only with the borrower's expressed written agreement that they will not be reproduced, copied, loaned, exhibited, or used in any other way, except by written consent from PARSONS to the borrower.

DESIGN FILE: I:\ligo\site\ceen\wac006.dgz

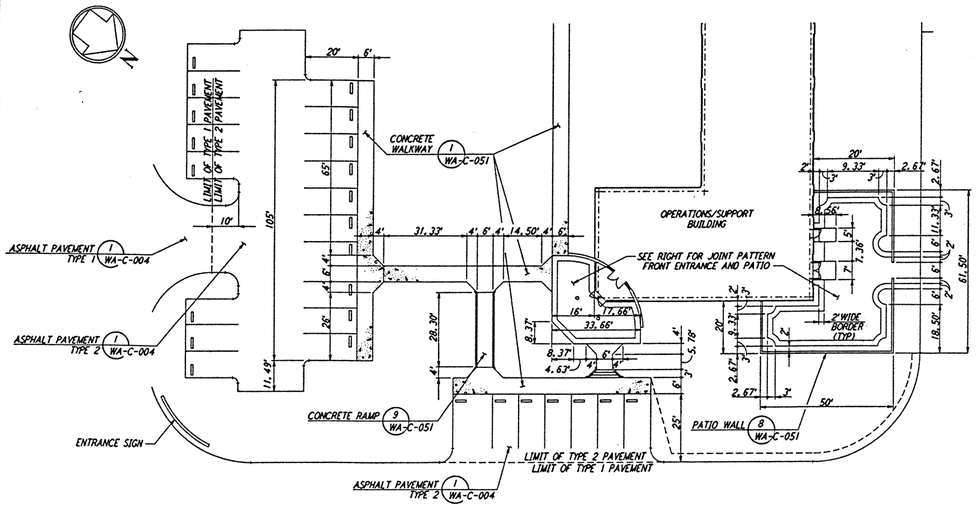

ENLARGED AREA - BUILDING ENTRANCE
SCALE: 1" = 20'

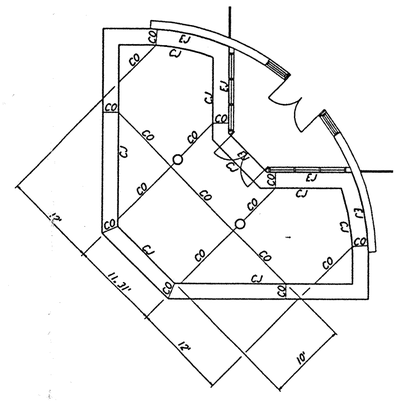

JOINT PATTERN - FRONT ENTRANCE

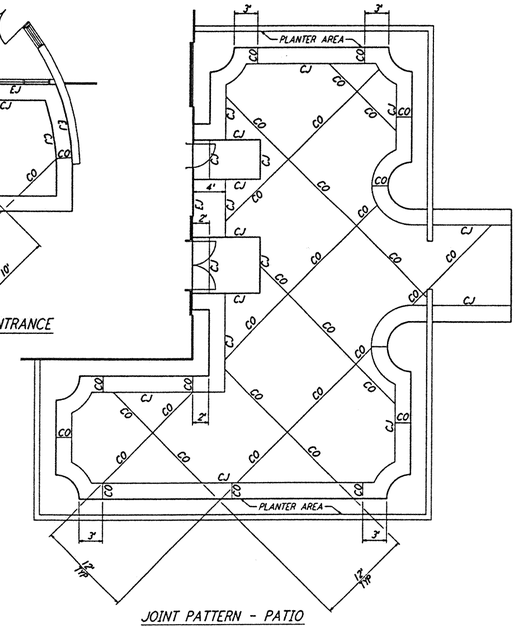

JOINT PATTERN - PATIO

NOTES:

1. SEE SHEET WA-C-002 FOR GENERAL NOTES, LEGEND AND ABBREVIATIONS.
2. SEE SHEET ~~WA-C-005 AND~~ WA-C-505 FOR CURVE DATA.

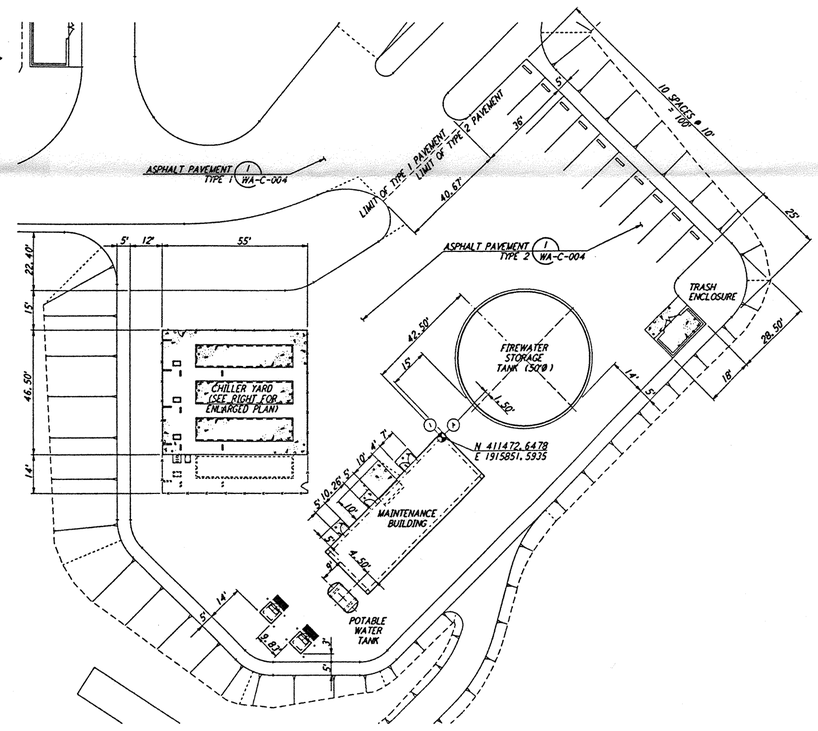

ENLARGED AREA - MAINTENANCE YARD
SCALE: 1" = 20'

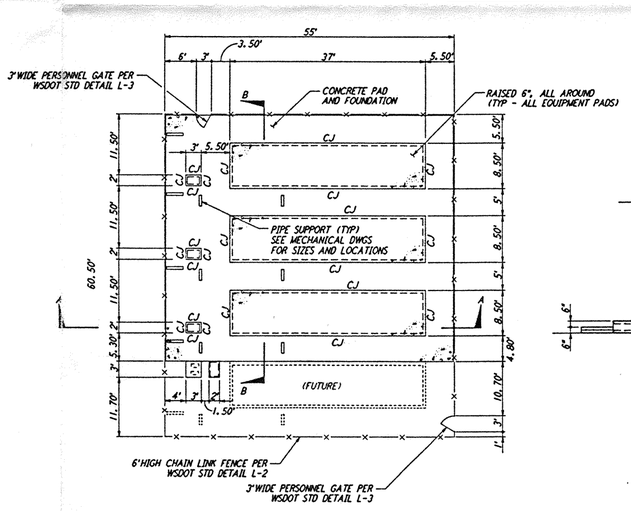

ENLARGED CHILLER YARD PLAN
SCALE: 1" = 10'

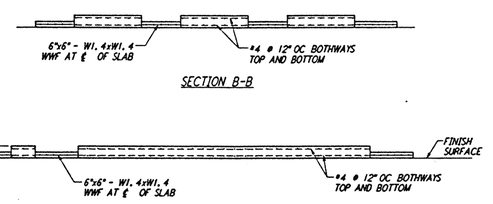

SECTION B-B

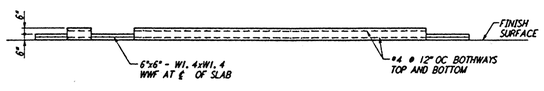

SECTION A-A

GRAPHIC SCALE
0 20 40 60 80
SCALE: 1" = 20'

REFERENCES		REVISIONS						
		B	4/19/96	WRB				FINAL DESIGN REVIEW & BID
		A	10/31/95	WRB		TDM		PRELIMINARY DESIGN REVIEW
DRAWING NO.	DESCRIPTION	NO.	DATE	BY	CHKD	ENGR	PROJ	DESCRIPTION

DRAWN	WRB
CHECKED	
ENGINEER	
PROJ	

PARSONS
100 WEST WALNUT STREET
PASADENA, CALIFORNIA

LIGO
CALIFORNIA INSTITUTE OF TECHNOLOGY
MASSACHUSETTS INSTITUTE OF TECHNOLOGY

LASER INTERFEROMETER
GRAVITATIONAL-WAVE OBSERVATORY
SITE NO. 1 - HANFORD, WASHINGTON

TITLE	SCALE	CONTRACT NUMBER	PROJECT NUMBER
CIVIL CORNER STATION PLOT PLAN ENLARGED PLANS	AS NOTED	PP150969	8094
	SHEET NUMBER	WA-C-006	REVISIONS B

LIGO-D960200-B-D

LIGOWAF3.BDR

Wed Apr 10 10:51:17 1996 J:\PLOTS\WAC006.PLT
Apr 10 10:43:54 1996 J:\PLOTS\WAC006.PLT