DATE: 04/10:96 TIME: 10:47:00
DESIGN FILE: I:\llgo\site1\ce\wac006.dgz

This document and the design it covers are the property of PARSONS. They are loaned only with the borrower's expressed written agreement that they will not be reproduced, copied, loaned, exhibited, or used in any other way, except by written consent from PARSONS to the borrower.

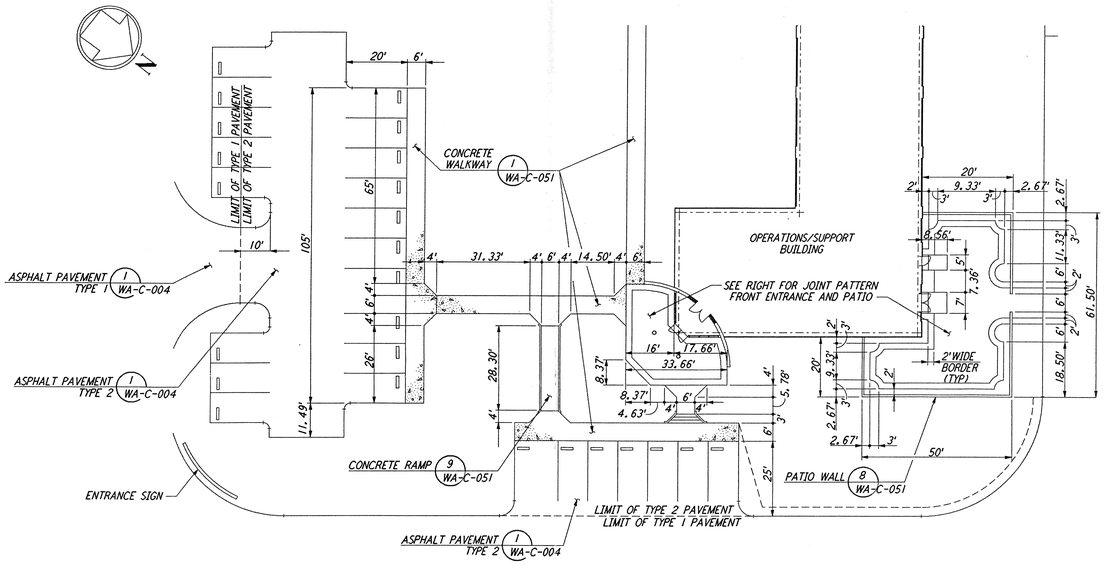

ENLARGED AREA - BUILDING ENTRANCE
SCALE: 1" = 20'

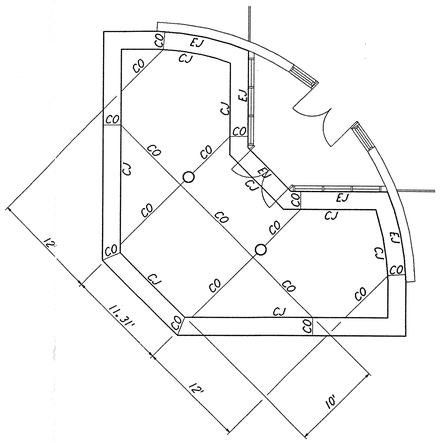

JOINT PATTERN - FRONT ENTRANCE

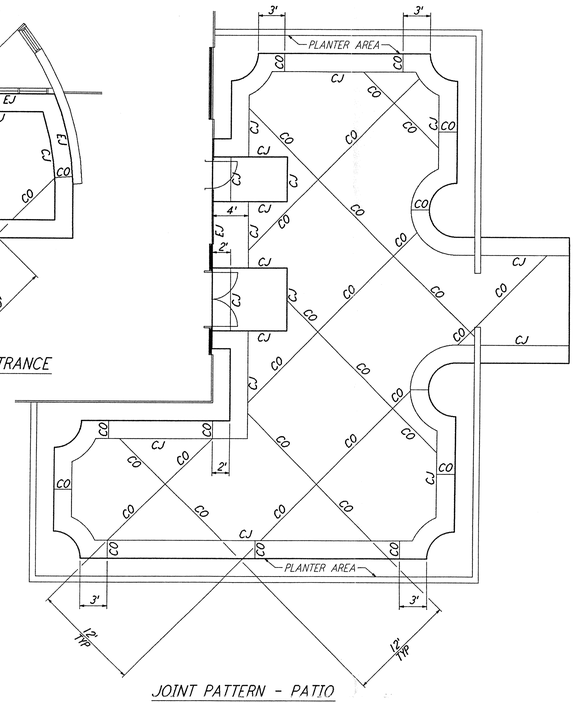

JOINT PATTERN - PATIO

NOTES:

1. SEE SHEET WA-C-002 FOR GENERAL NOTES, LEGEND AND ABBREVIATIONS.
2. SEE SHEET ~~WA-C-005 AND~~ WA-C-505 FOR CURVE DATA.

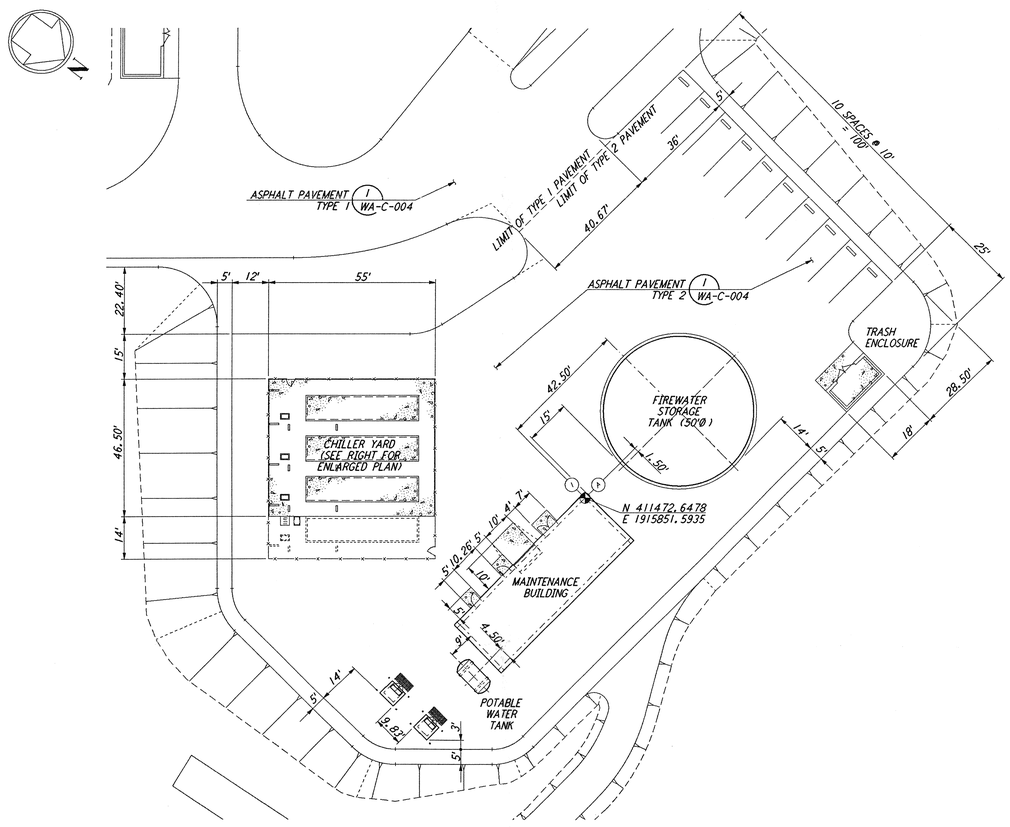

ENLARGED AREA - MAINTENANCE YARD
SCALE: 1" = 20'

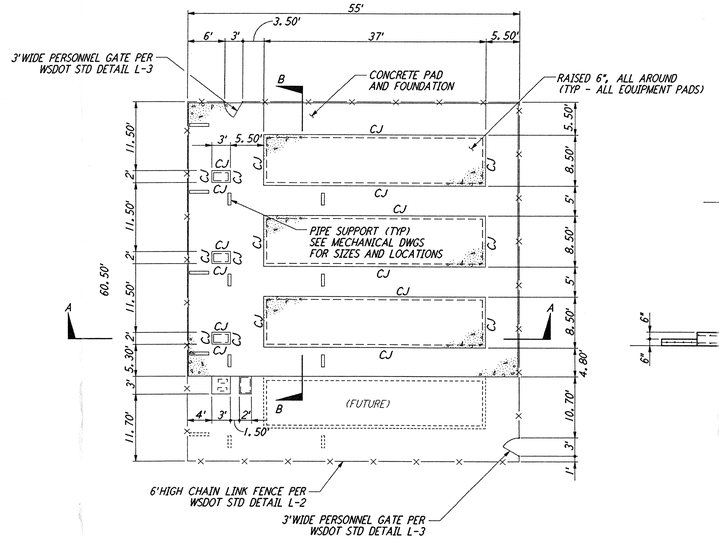

ENLARGED CHILLER YARD PLAN
SCALE: 1" = 10'

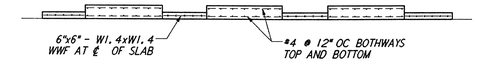

SECTION B-B

SECTION A-A

Date Received: 4/19/96	LIGO- Contractor #: D960200-B-□ WA-C-006 REV B
TSM #: 28	LIGO- C960857-00-V
Date: 4/19/96	Approved:
TDM #:	LIGO-
Date: / /	Approved:
Gov't Transmittal	LIGO-
Date: / /	Approved:

GRAPHIC SCALE
0 20 40 60 80
SCALE: 1" = 20'

REFERENCES		REVISIONS							
DRAWING NO.	DESCRIPTION	NO.	DATE	BY	CHKD	ENGR	PROJ	DESCRIPTION
		B	4/19/96	WRB	MW	TDM		FINAL DESIGN REVIEW & BID
		A	10/31/95	WRB		TDM		PRELIMINARY DESIGN REVIEW

/6		
DRAWN	WRB	
CHECKED		
ENGINEER		
PROJ		

PARSONS
100 WEST WALNUT STREET
PASADENA, CALIFORNIA

LIGO
CALIFORNIA INSTITUTE OF TECHNOLOGY
MASSACHUSETTS INSTITUTE OF TECHNOLOGY

LASER INTERFEROMETER GRAVITATIONAL-WAVE OBSERVATORY
SITE NO. 1 - HANFORD, WASHINGTON

TITLE: CIVIL CORNER STATION PLOT PLAN ENLARGED PLANS

SCALE	CONTRACT NUMBER	PROJECT NUMBER
AS NOTED	PP150969	8094

SHEET NUMBER: WA-C-006
REVISIONS: B

LIGO-D960200-B-□
LIGOWAF3.BDR

Plotted Apr 10 10:43:17 1996 J:\PLOTS\VUEJES\V3682\CE\D0653.PHT