NOTES:

1.) FOR INSTRUMENT INSTALLATION DETAILS SEE PSI DWG. #V049-3-008.

NOT FOR CONSTRUCTION

LEGEND

- ■ INSTRUMENT LOCATION
- (XX / ---) INSTRUMENT IDENTIFICATION
- (DET. X) INSTALLATION DETAIL SEE NOTE 1
- ⊗ PROCESS TAP

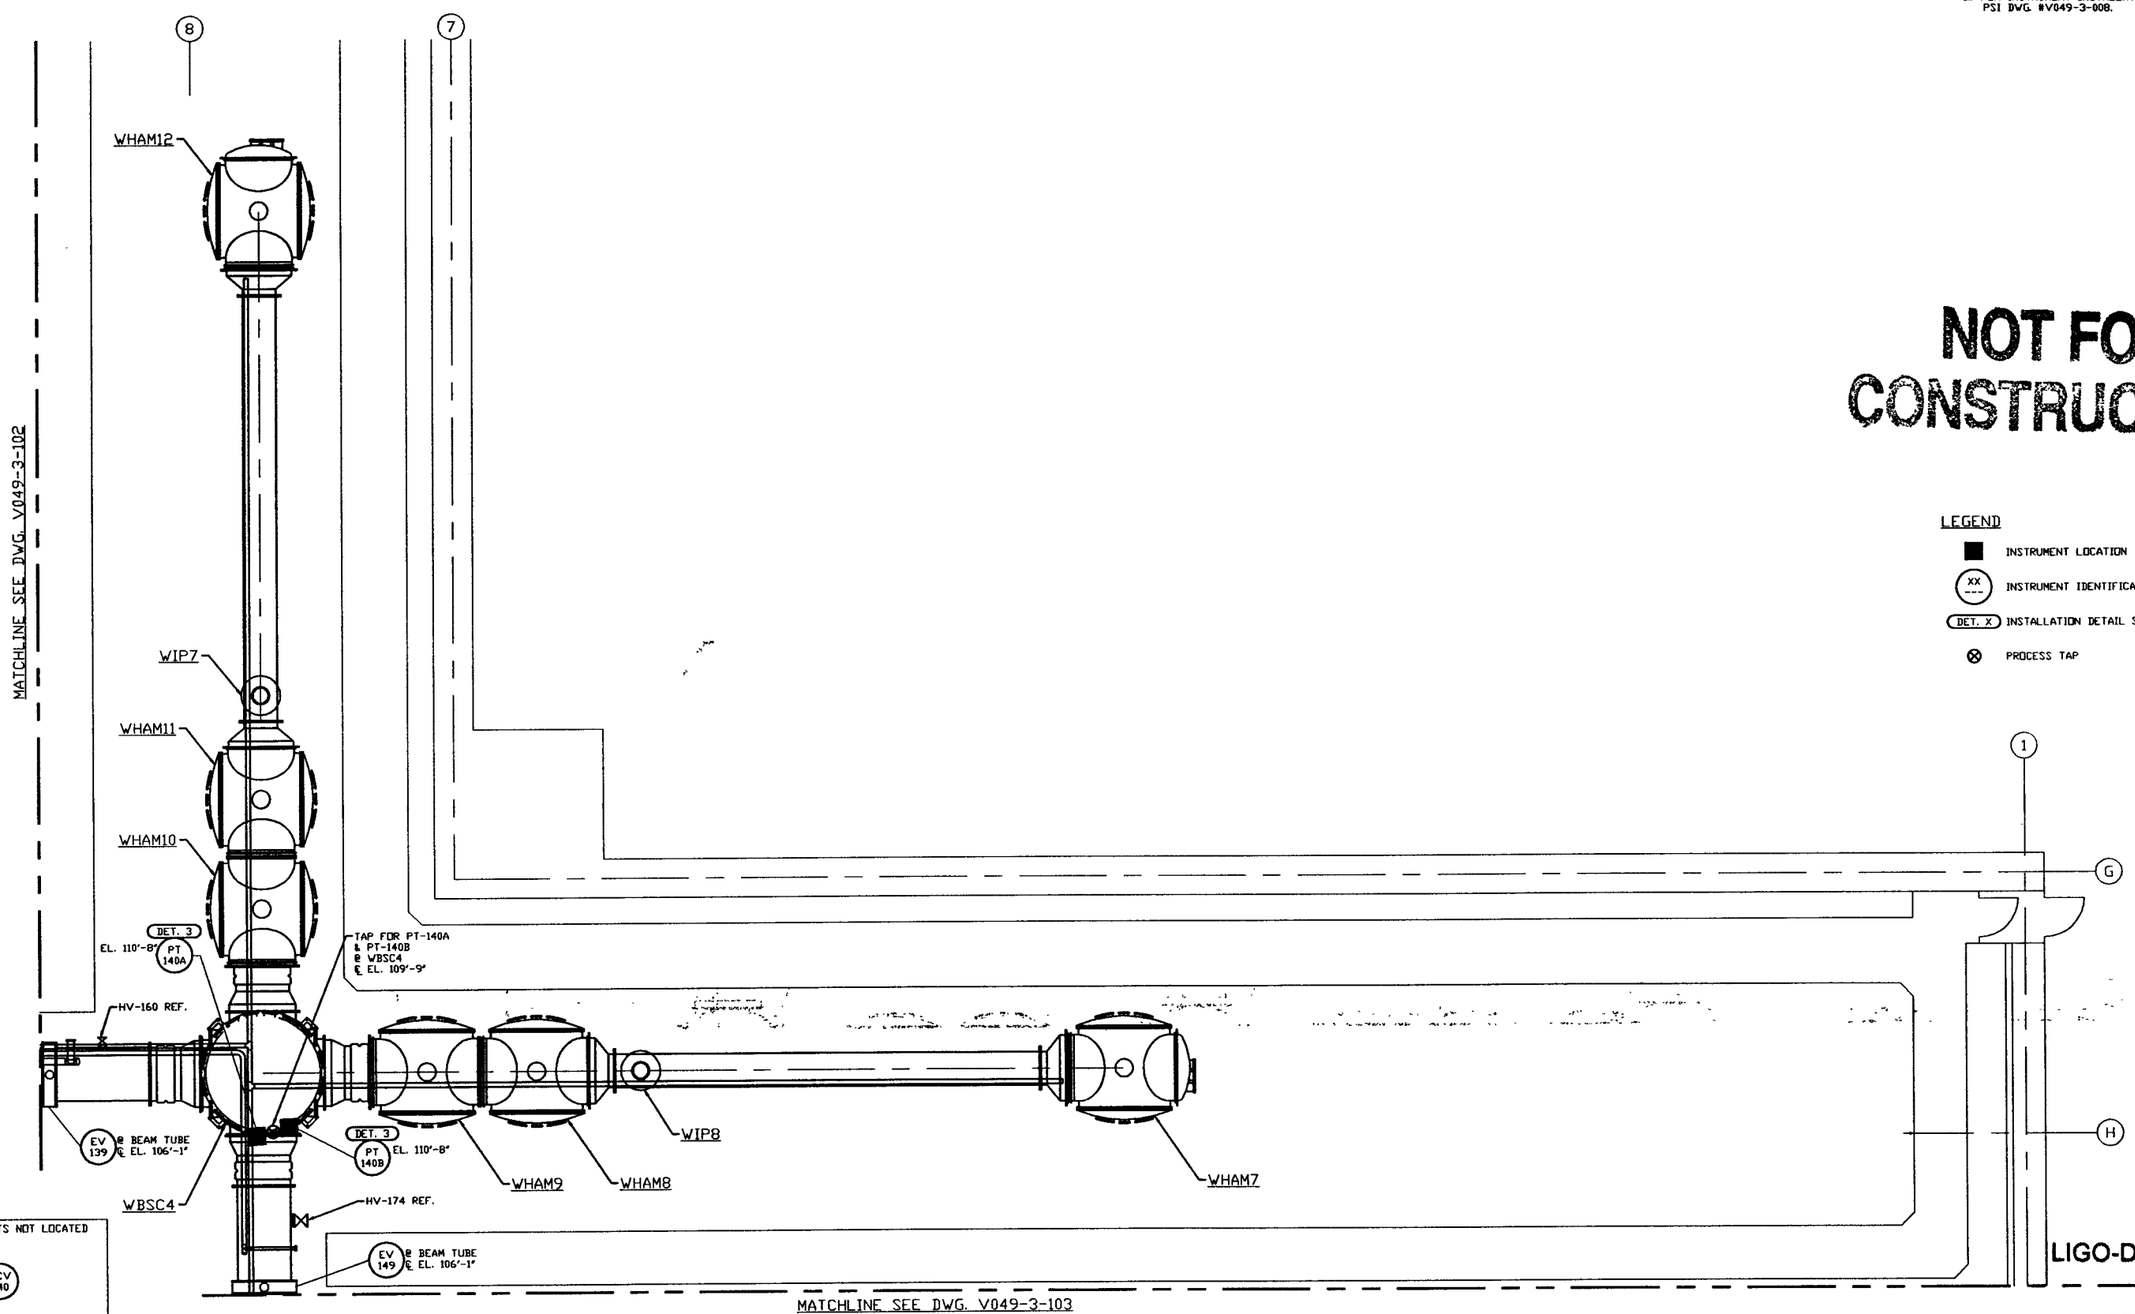

INSTRUMENTS NOT LOCATED

PCV 140

LIGO-D960552-00-V

DWG. NO.	DESCRIPTION
V049-3-103	INSTRUMENT PLAN RIGHT BEAM MANIFOLD
V049-3-102	INSTRUMENT PLAN LEFT BEAM MANIFOLD
V049-3-008	INSTRUMENT INSTALLATION DETAILS
V049-3-002	WASHINGTON OVERALL SITE PLAN
V049-3-001	GENERAL NOTES & LEGEND
V049-0-014	P & I D WASHINGTON DIAGONAL SECTION

REFERENCE DRAWINGS

DWG. NO.	DESCRIPTION
V049-5-001	EQUIP. ARRANGEMENT WASHINGTON CORNER STATION

REV	DESCRIPTION	CHKD	DRVN	DATE	DED#
0	ISSUE FOR FDR		DWG	04.26.96	0129

ISSUE DESCRIPTION

PROPRIETARY AND CONFIDENTIAL

THIS DOCUMENT CONTAINS PROPRIETARY INFORMATION BELONGING TO PROCESS SYSTEMS INTERNATIONAL, INC. OR ITS AFFILIATED COMPANIES AND SHALL BE USED ONLY FOR THE PURPOSE FOR WHICH IT WAS SUPPLIED. IT SHALL NOT BE COPIED, REPRODUCED OR OTHERWISE USED, NOR SHALL SUCH INFORMATION BE FURNISHED IN WHOLE OR IN PART TO OTHERS EXCEPT IN ACCORDANCE WITH THE TERMS OF ANY AGREEMENT UNDER WHICH IT WAS SUPPLIED OR WITH THE PRIOR WRITTEN CONSENT OF PROCESS SYSTEMS INTERNATIONAL, INC. AND SHALL BE RETURNED UPON REQUEST.

UNLESS OTHERWISE SPECIFIED
DIMENSIONS ARE IN INCHES
TOLERANCES:
FRACTIONAL ±
ANGULAR: MACH ± 30' BEND ± 2°
TWO PLACE DECIMAL ± .01
THREE PLACE DECIMAL ± .005
FINISHED SURFACE RMS
BREAK CORNERS ON EXT.
REMOVE ALL BURRS

DO NOT SCALE THIS DRAWING

USED ON

NEXT ASS'Y

PROCESS SYSTEMS INTERNATIONAL INC.
20 WALKUP DR. WESTBOROUGH, MASSACHUSETTS 01581 USA

INSTRUMENT PLAN
LIGO VACUUM EQUIPMENT
WASHINGTON SITE
DIAGONAL SECTION

CAD FILE	SIZE	DWG. NO.	REV.
V049301B4	D	V049-3-104	0

SCALE 3/16" = 1' - 0" SHEET 1 OF 1