NOTES:
1.) ALL WIRING IS #18 AWG.

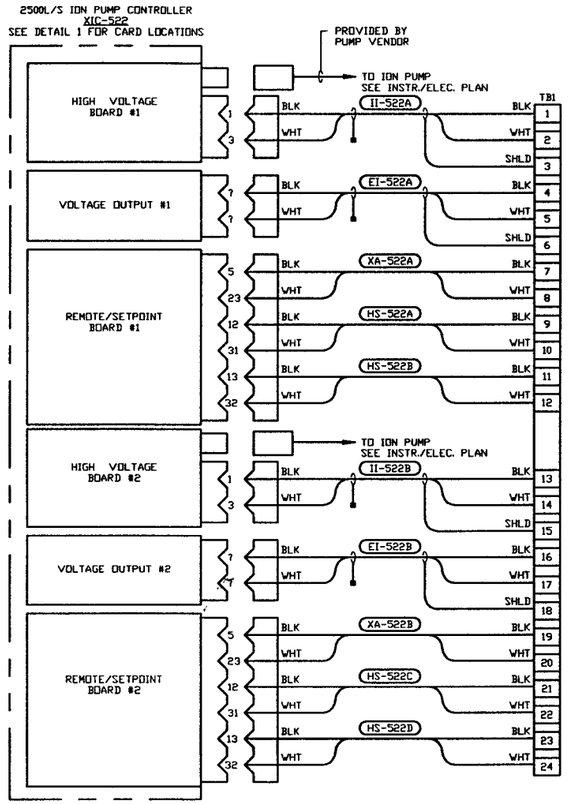


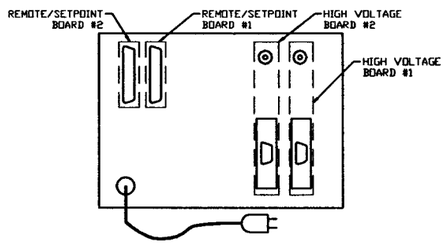


DETAIL 1
REAR VIEW OF ION PUMP CONTROLLER
NO SCALE

NOT FOR CONSTRUCTION

LIGO-D960605-00-V

| REFERENCE DRAWINGS | | | |
|---|---|---|---|
| DWG. NO. | DESCRIPTION | DWG. NO. | DESCRIPTION |
| V049-3-503 | INSTRUMENT ELECTRICAL PLAN RIGHT END STATION | | |
| V049-3-502 | CABLE TRAY PLAN RIGHT END STATION | | |

| ISSUE DESCRIPTION | | | | | | |
|---|---|---|---|---|---|---|
| REV | DESCRIPTION | CHKD | DRWN | DATE | DCN# |
| 0 | ISSUE FOR FDR | | DMB | 04.26.96 | 0129 |

PROPRIETARY AND CONFIDENTIAL

THIS DOCUMENT CONTAINS PROPRIETARY INFORMATION BELONGING TO PROCESS SYSTEMS INTERNATIONAL INC. OR ITS AFFILIATED COMPANIES AND SHALL BE USED ONLY FOR THE PURPOSE FOR WHICH IT WAS SUPPLIED. IT SHALL NOT BE COPIED, REPRODUCED OR OTHERWISE USED, NOR SHALL SUCH INFORMATION BE FURNISHED IN WHOLE OR IN PART TO OTHERS EXCEPT IN ACCORDANCE WITH THE TERMS OF ANY AGREEMENT UNDER WHICH IT WAS SUPPLIED OR WITH THE PRIOR WRITTEN CONSENT OF PROCESS SYSTEMS INTERNATIONAL INC. AND SHALL BE RETURNED UPON REQUEST.

UNLESS OTHERWISE SPECIFIED
DIMENSIONS ARE IN INCHES
TOLERANCES:
FRACTIONAL ±
ANGULAR: MACH ±0°-30' BEND ±0°
TWO PLACE DECIMAL ± .01
THREE PLACE DECIMAL ± .005
FINISHED SURFACE RMS
BREAK CORNERS ON EDGES
REMOVE ALL BURRS

DO NOT SCALE THIS DRAWING

USED ON

NEXT ASS'Y

PROCESS SYSTEMS INTERNATIONAL INC.
20 WALKUP DR. WESTBOROUGH, MASSACHUSETTS 01581 USA

PNL-500 WIRING DIAGRAM
LIGO VACUUM EQUIPMENT
WASHINGTON SITE
RIGHT END STATION

| CAD FILE | SIZE | DWG NO. | REV. |
|---|---|---|---|
| V0493507 | D | V049-3-507 | 0 |

SCALE NONE | SHEET 1 OF 1