DATE: 11/06:96 TIME: 12:42:39
DESIGN FILE: I:\ligo\site2\ar\laa111.d3z

This document and the design it covers are the property of **PARSONS**. They are loaned only with the borrower's expressed written agreement that they will not be reproduced, copied, loaned, exhibited, or used in any other way, except by written consent from **PARSONS** to the borrower.

NOTE: SEE SPECIFICATIONS FOR ADDITIONAL INFORMATION AND SCHEDULES

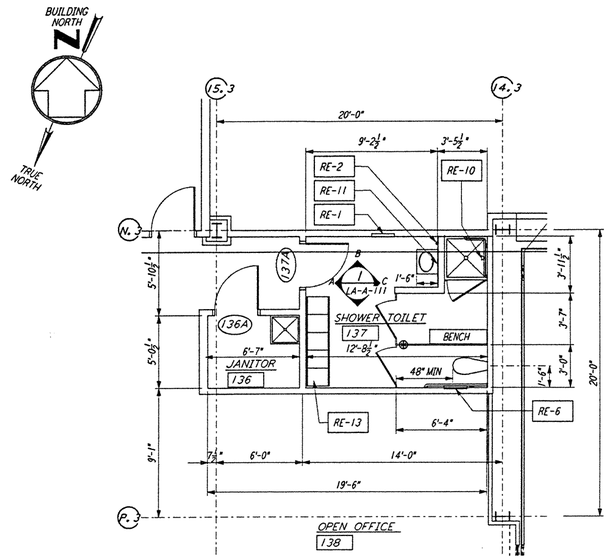

ENLARGED PLAN

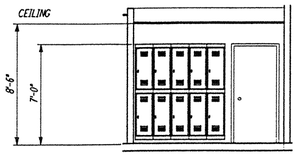

ELEVATION A

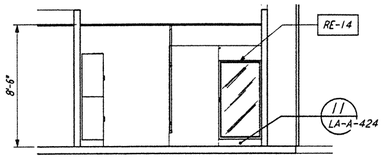

ELEVATION B

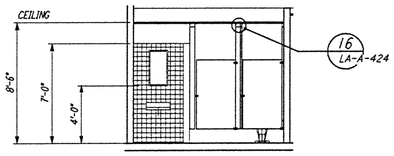

ELEVATION C

JANITOR 136 /SHOWER TOILET 137

¼"=1'-0"

1 LA-A-111 REF LA-A-108

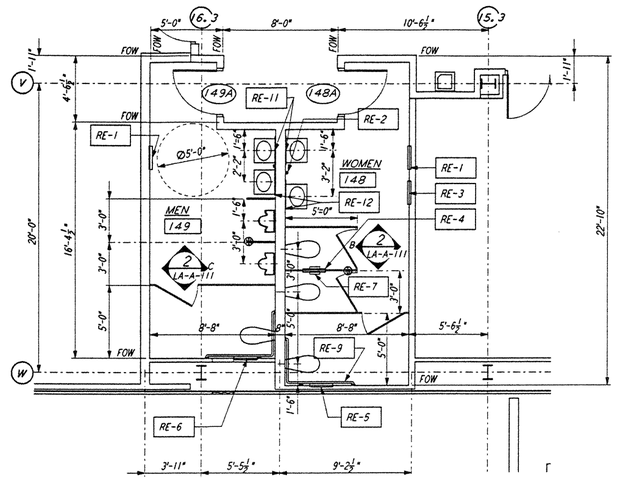

ENLARGED TOILET PLAN

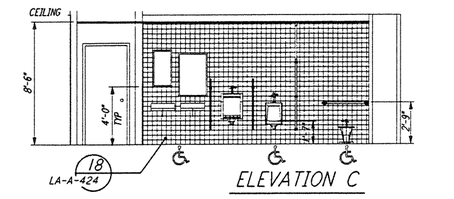

ELEVATION C

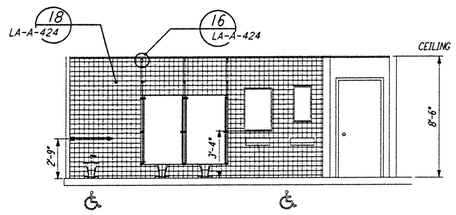

ELEVATION B

MEN 149 / WOMEN 148

¼"=1'-0"

2 LA-A-111 REF LA-A-108

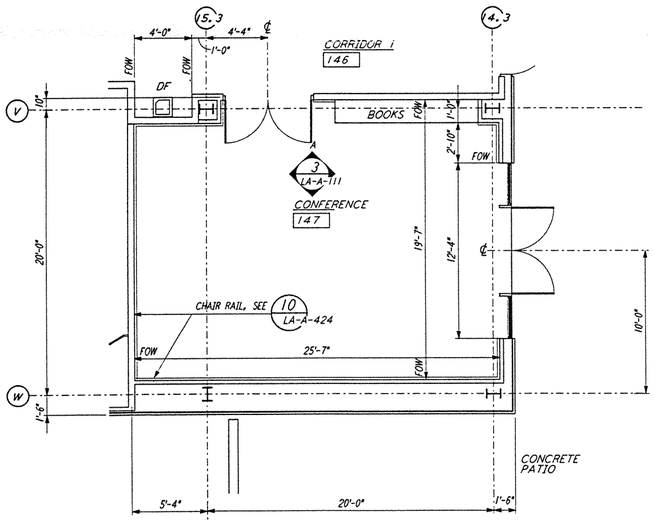

ENLARGED PLAN

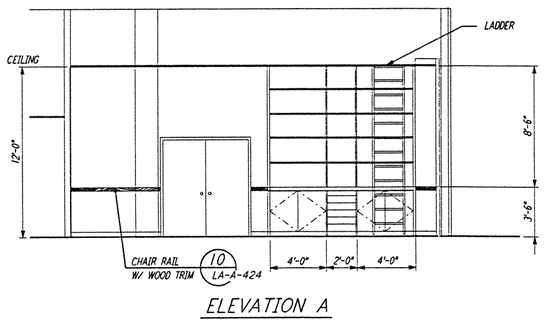

ELEVATION A

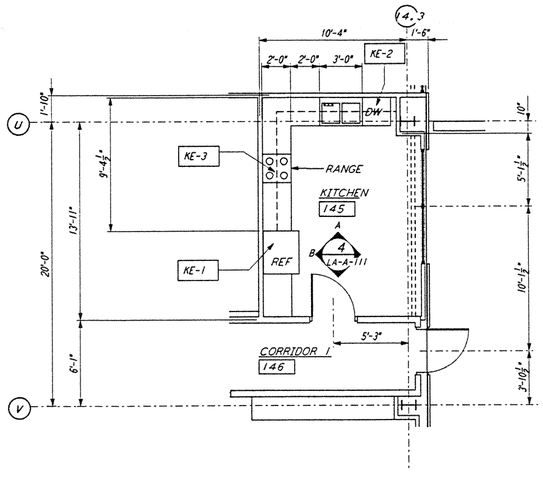

ENLARGED KITCHEN PLAN

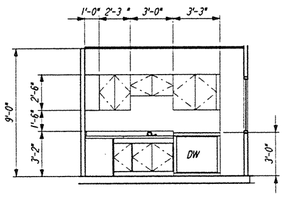

ELEVATION A

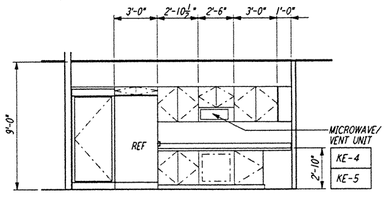

ELEVATION B

KITCHEN PLAN 145

¼"=1'-0"

4 LA-A-111 REF LA-A-108

0 4 8 12 16FT

¼"= 1'-0"

REFERENCES			REVISIONS						
DRAWING NO.	DESCRIPTION		NO.	DATE	BY	CHKD	ENGR	PROJ	DESCRIPTION

ISSUED FOR CONTRUCTION		
DRAWN	CKT	11-15-96
CHECKED	TB	11-15-96
ENGINEER	SE	11-15-96
PROJ	~~SEDA~~	11/15/96

ALEXIA KRULL Reg. No. 19 STATE OF LOUISIANA REGISTERED ARCHITECT 11-15-96

PARSONS
100 WEST WALNUT STREET
PASADENA, CALIFORNIA

LIGO
CALIFORNIA INSTITUTE OF TECHNOLOGY
MASSACHUSETTS INSTITUTE OF TECHNOLOGY

LASER INTERFEROMETER GRAVITATIONAL-WAVE OBSERVATORY
SITE NO. 2 - LIVINGSTON, LOUISIANA

TITLE: ARCHITECTURAL CORNER STATION OSB ENLARGED PLANS

SCALE	CONTRACT NUMBER	PROJECT NUMBER
AS NOTED	PP150969	8094

SHEET NUMBER: LA-A-111 REVISIONS: 1

LIGO-D960876-00-D

LIGOLAF3.BDR

Wed Nov 06 12:42:36 1996 S:\PLOTS\LAR\LAA111.PRF
PLOTTED: WED NOV 06 12:42:39 1996 BY: SMITH