


SECTION B
SCALE: 3/8"=1'-0" V049-5-017 SHT.2




SECTION C
SCALE: 3/4"=1'-0" V049-5-017 SHT.1

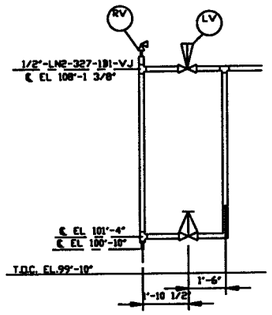


SECTION D
SCALE: 3/4"=1'-0" V049-5-017 SHT.1

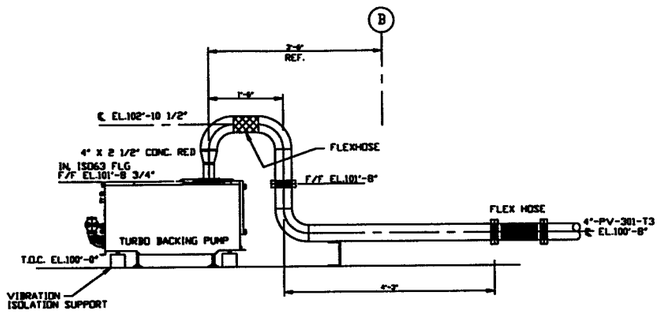


SECTION E
SCALE: 3/4"=1'-0" V049-5-017 SHT.1

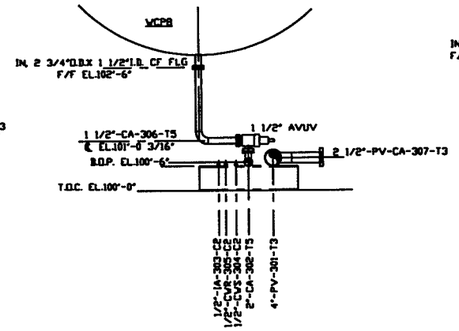


DETAIL 1
SCALE: 3"=1'-0" V049-5-017 SHT.1

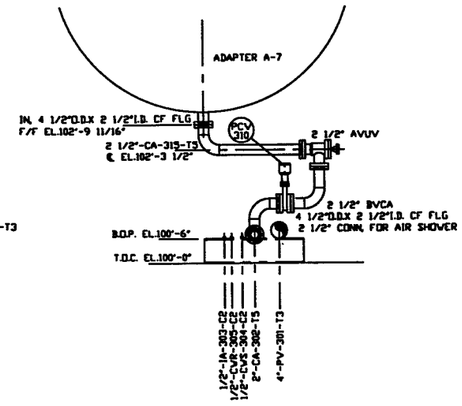


DETAIL 2
SCALE: FULL V049-5-017 SHT.4

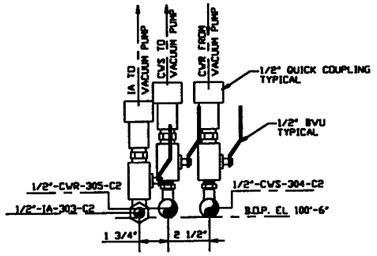


SECTION A
SCALE: 3/4"=1'-0" V049-5-017 SHT.1

**NOT FOR CONSTRUCTION**

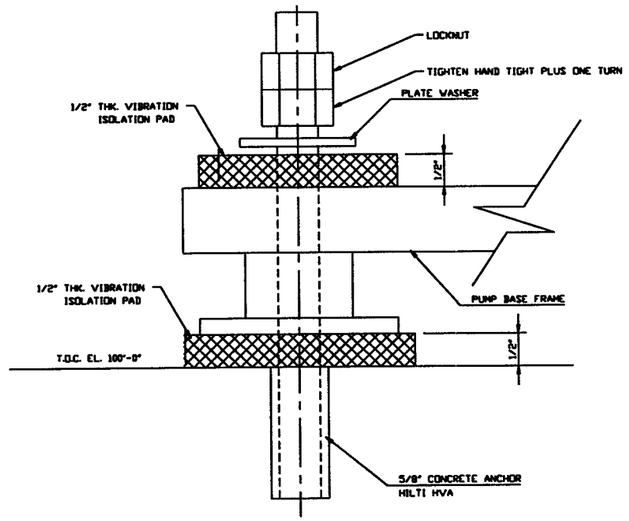Raymond S. Gatto, PE
5/7/96

LIGO D961179-00-V

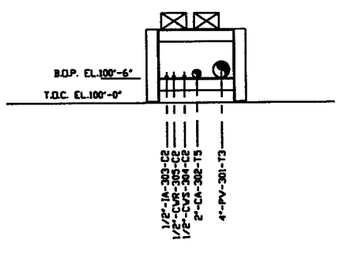PROPRIETARY AND CONFIDENTIAL
THE INFORMATION CONTAINED IN THIS DRAWING IS THE SOLE PROPRIETARY PROPERTY OF PROCESS SYSTEMS INTERNATIONAL, INC. AND ITS SUBSIDIARY COMPANIES. IT IS DESIGNATED FOR REFERENCE AND USE ONLY BY PROCESS SYSTEMS INTERNATIONAL, INC. AND ITS SUBSIDIARY COMPANIES AND SHALL BE USED ONLY FOR THE PURPOSE FOR WHICH IT WAS SUPPLIED. IT SHALL NOT BE COPIED, REPRODUCED OR OTHERWISE USED, NOR SHALL SUCH INFORMATION BE FURNISHED IN WHOLE OR IN PART TO OTHERS EXCEPT IN ACCORDANCE WITH THE TERMS OF ANY AGREEMENT UNDER WHICH IT WAS SUPPLIED OR WITH THE PRIOR WRITTEN CONSENT OF PROCESS SYSTEMS INTERNATIONAL, INC. AND SHALL BE RETURNED UPON REQUEST.

| DWG. NO. | DESCRIPTION | DWG. NO. | DESCRIPTION |
|---|---|---|---|
| REFERENCE DRAWINGS | | | |

UNLESS OTHERWISE SPECIFIED
DIMENSIONS ARE IN INCHES
TOLERANCES:
FRACTIONAL ±
ANGULAR: MACH ± 30' BEND ± 2°
TWO PLACE DECIMAL ± .01
THREE PLACE DECIMAL ± .005
FINISH: 63 SURFACE FINISH
BREAK CORNERS .06 MAX UNLESS OTHERWISE SPECIFIED
REMOVE ALL BURRS

DO NOT SCALE THIS DRAWING
USED ON
NEXT ASS'Y

| REV | DESCRIPTION | CHKD | DRVN | DATE | DCN# |
|---|---|---|---|---|---|
| 0 | ISSUED FOR FDR | DWR | GV | 4/30/96 | 0153 |

ISSUE DESCRIPTION

PROCESS SYSTEMS INTERNATIONAL INC.
20 WALKUP DR. WESTBOROUGH, MASSACHUSETTS 01581 USA

PIPING ARRGT - SECTIONS & DETAILS
RIGHT MID STATION
WASHINGTON SITE
LOGO VACUUM EQUIPMENT

| CAD FILE | SIZE | DWG. NO. | REV. |
|---|---|---|---|
| V0495019 | D | V049-5-019 | 0 |

SCALE: AS NOTED SHEET: 1 OF 1

Dec 07, 1994 - 11:58:27