This document and the design it covers are the property of **PARSONS**. They are loaned only with the borrower's expressed written agreement that they will not be reproduced, copied, loaned, exhibited, or used in any other way, except by written consent from **PARSONS** to the borrower.

DATE: 10/24:96 TIME: 12:52:39
DESIGN FILE: I:\ligo\site2\st\las504.dgz

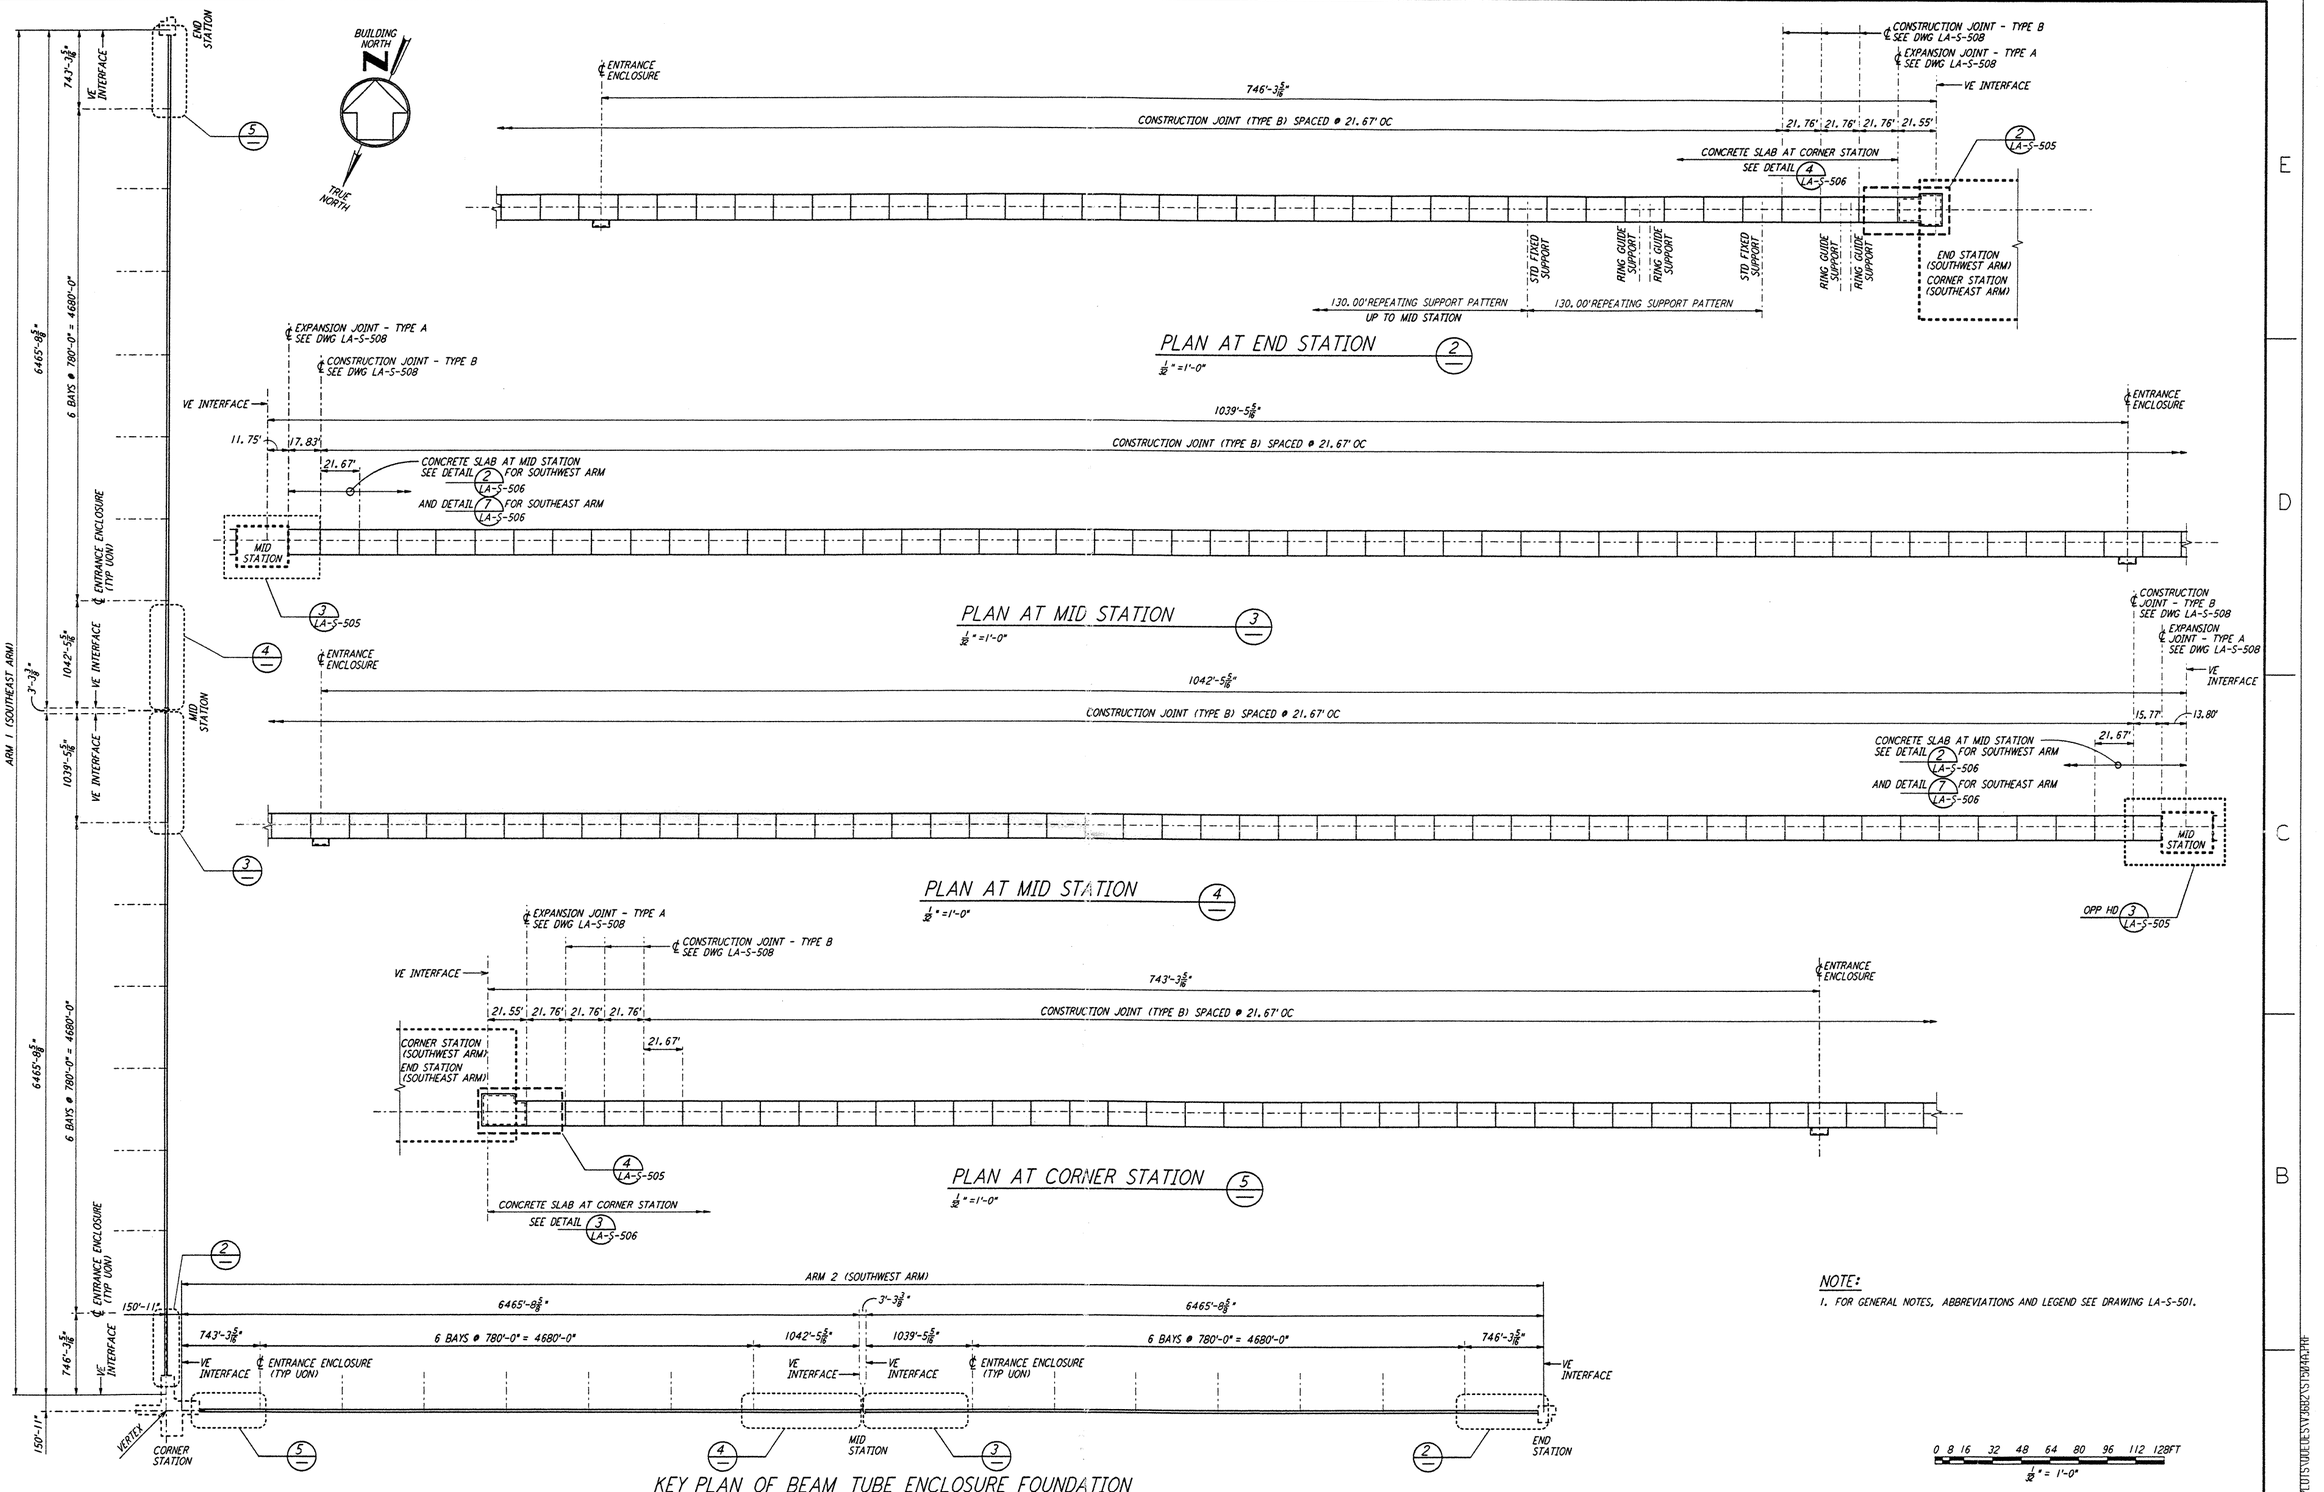

NOTE:
1. FOR GENERAL NOTES, ABBREVIATIONS AND LEGEND SEE DRAWING LA-S-501.

REFERENCES		REVISIONS						
DRAWING NO.	DESCRIPTION	NO.	DATE	BY	CHKD	ENGR	PROJ	DESCRIPTION

0 ISSUED FOR CONSTRUCTION		
DRAWN	MCS	11-15-96
CHECKED		11-15-96
ENGINEER		11-15-96
PROJ		11/15/96

STATE OF LOUISIANA — SAMIR A LAWRENCE — REG. NO. 19847 — PROFESSIONAL ENGINEER IN CIVIL ENGINEERING — 11-15-96

PARSONS
100 WEST WALNUT STREET
PASADENA, CALIFORNIA

LIGO
CALIFORNIA INSTITUTE OF TECHNOLOGY
MASSACHUSETTS INSTITUTE OF TECHNOLOGY

LASER INTERFEROMETER GRAVITATIONAL-WAVE OBSERVATORY
BEAM TUBE ENCLOSURE - LIVINGSTON, LA

TITLE: STRUCTURAL KEY PLAN OF BEAM TUBE ENCLOSURE FOUNDATION & PARTIAL ENLARGED PLANS

SCALE	CONTRACT NUMBER	PROJECT NUMBER
AS NOTED	PP150969	8094

SHEET NUMBER: LA-S-504 REVISIONS: 0

T43-970001239-00-D

LIGOLTF.BDR

Thu Oct 24 12:51:56 1996 J:\PCUTS\OUEUE\SV3682\S1360A.PRF
Thu Oct 24 12:52:39 1996 J:\PCUTS\OUEUE\SV3682\S1360H.PRF