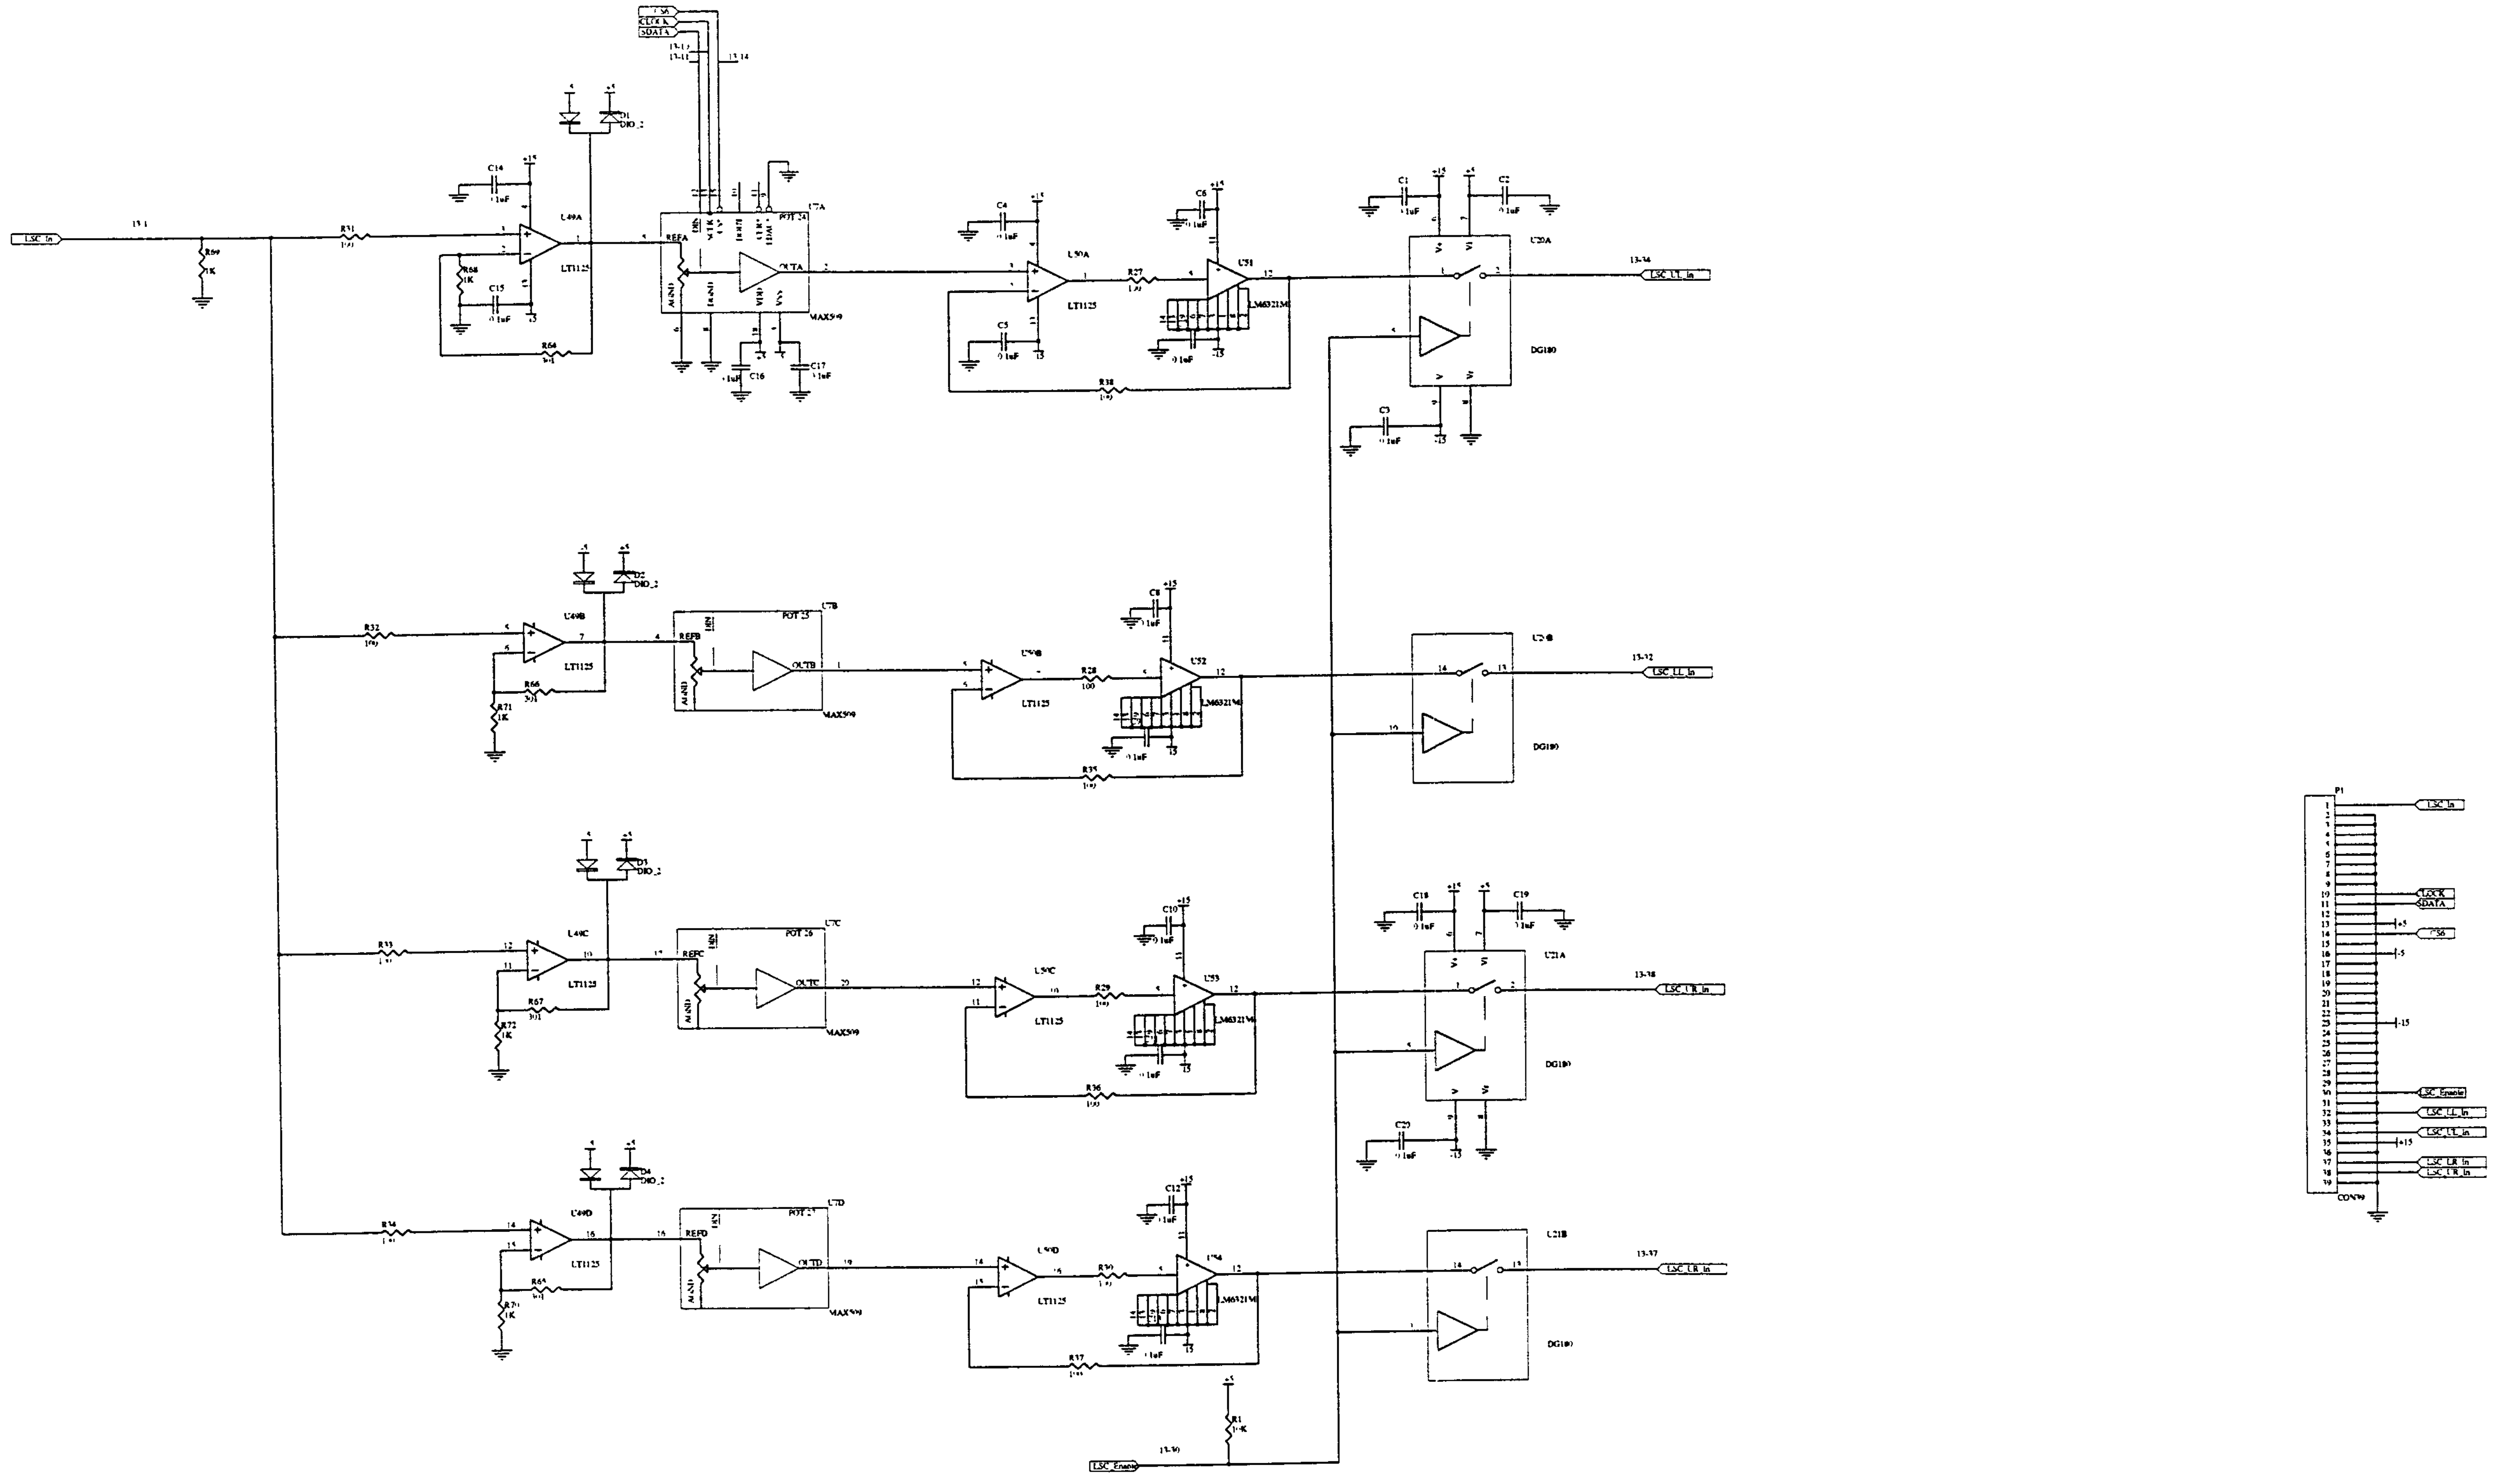

Title
SUS LSC SIP

LIGO Project
California Institute of Technology
Massachusetts Institute of Technology

Size D | Number D961295 | Revision 00 | Engineer

File [illegible] | Date [illegible] | Time [illegible] | Sheet 1 of 1

LIGO

LIGO-D961295-00-C