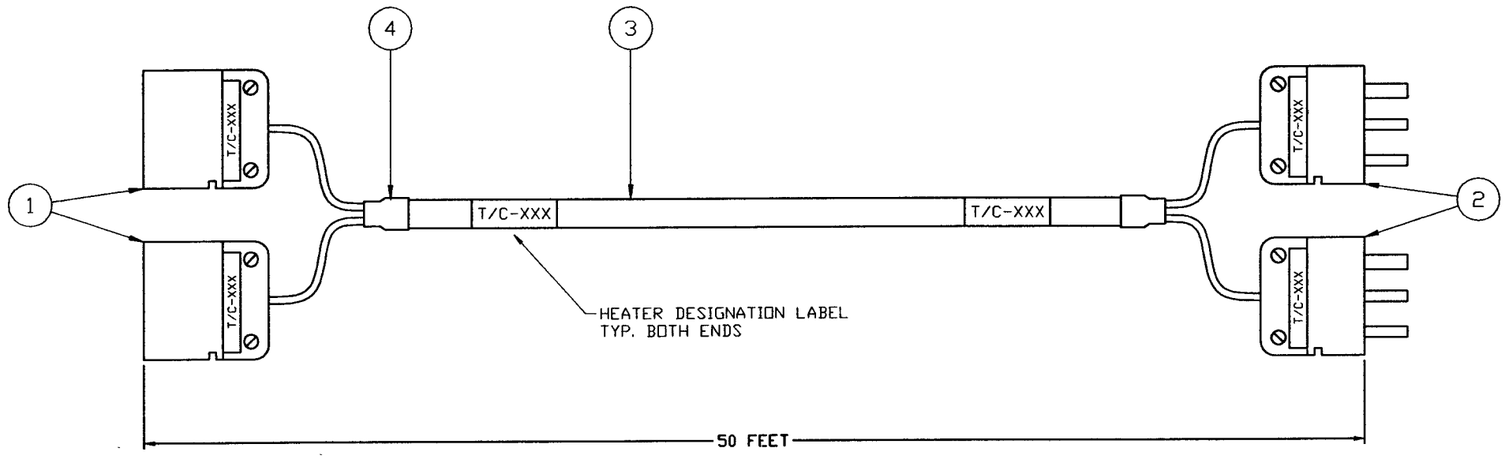

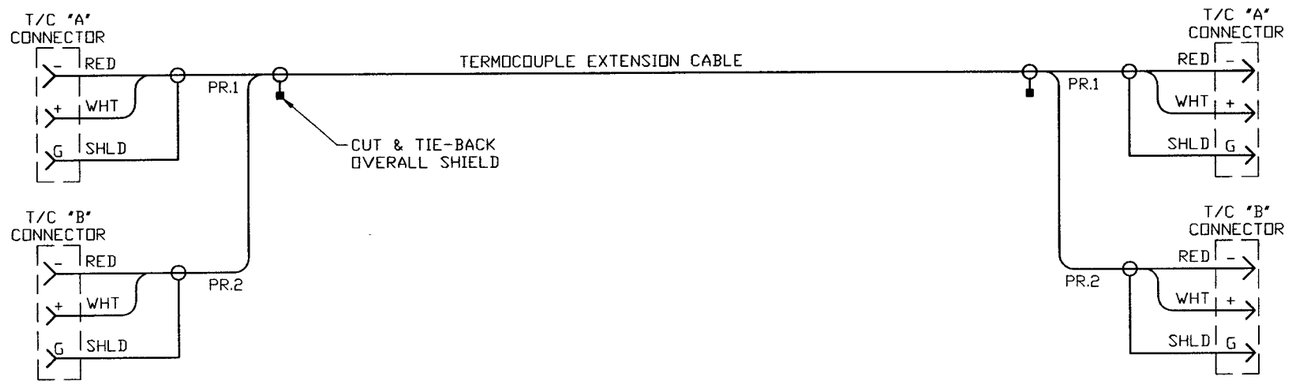

APR 30 1996

NOTES:
1.) 100 CABLE ASSEMBLIES REQUIRED
2.) LABEL EACH CABLE AT BOTH ENDS
T/C-1 THRU T/C-100.
3.) LABEL EACH T/C CONNECTOR
T/C-1A THRU T/C-100A AND T/C-1B THRU T/C-100B
4.) TEST EACH CABLE ASSEMBLY AFTER
COMPLETION FOR CONTINUITY.
5.) FOLLOW CONNECTOR MANUFACTURES SPECIFICATIONS
FOR PROPER INSTALLATION OF CABLE TO CONNECTOR.

LIGO-D961419-00-V

PROPRIETARY AND CONFIDENTIAL
THIS DOCUMENT CONTAINS PROPRIETARY INFORMATION BELONGING TO PROCESS SYSTEMS INTERNATIONAL, INC. OR ITS AFFILIATED COMPANIES AND SHALL BE USED ONLY FOR THE PURPOSE FOR WHICH IT WAS SUPPLIED. IT SHALL NOT BE COPIED, REPRODUCED OR OTHERWISE USED, NOR SHALL SUCH INFORMATION BE FURNISHED IN WHOLE OR IN PART TO OTHERS EXCEPT IN ACCORDANCE WITH THE TERMS OF ANY AGREEMENT UNDER WHICH IT WAS SUPPLIED OR WITH THE PRIOR WRITTEN CONSENT OF PROCESS SYSTEMS INTERNATIONAL, INC. AND SHALL BE RETURNED UPON REQUEST.

UNLESS OTHERWISE SPECIFIED
DIMENSIONS ARE IN INCHES
TOLERANCES:
FRACTIONAL ±
ANGULARMACH ±0°-30' BEND ±2°
TWO PLACE DECIMAL ± .010
THREE PLACE DECIMAL ± .005
FINISHED SURFACE RMS
BREAK CORNERS: IN: OUT:
REMOVE ALL BURRS

DO NOT SCALE THIS DWG.

USED ON:

NEXT ASS'Y:

REV	DESCRIPTION	CHK'D	DRWN	DATE	DEO#
0	ISSUED FOR RELEASE	FAB	BAR	3/25/96	0108

ISSUE DESCRIPTION

PROCESS SYSTEMS INTERNATIONAL INC.
20 WALKUP DR. WESTBOROUGH, MASSACHUSETTS 01581 USA

TYPE 'J' THERMOCOUPLE
EXTENSION CABLE
LIGO BAKEOUT CART

CAD FILE	SIZE	DWG. NO.	REV.
V0493018	B	V049-3-018	0

SCALE NONE | SHEET 1 OF 1

Apr 16, 1996 - 0953332

4 3 2 1